SITE PLAN
for
PAUL FAKO
LOT 13 TR 3 MADISON TWP.
LAKE CO. OHIO
1" = 40' July 1980

Milton A. Seamhower
Reg. Surveyor 4247
MAD. TWP.
Z.P. 10870

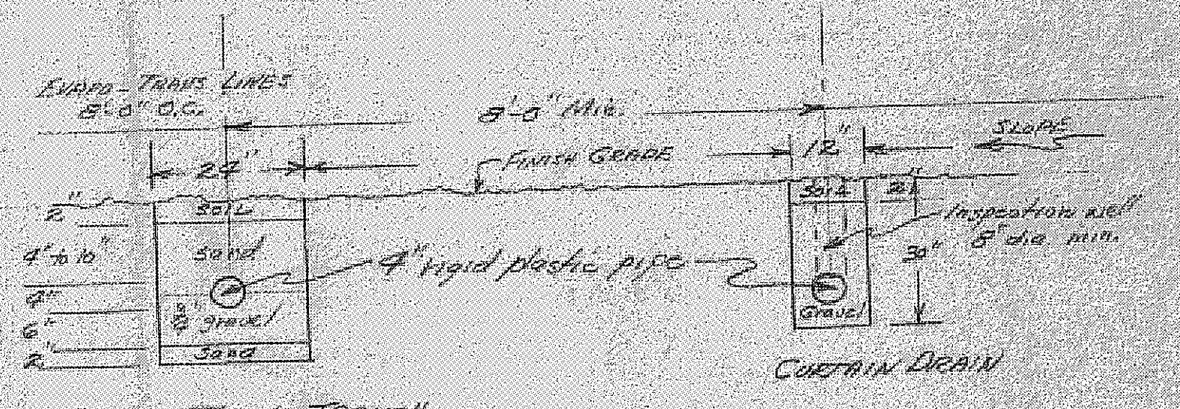

EVAPO-TRANS. TRENCH

TYPICAL SECTION
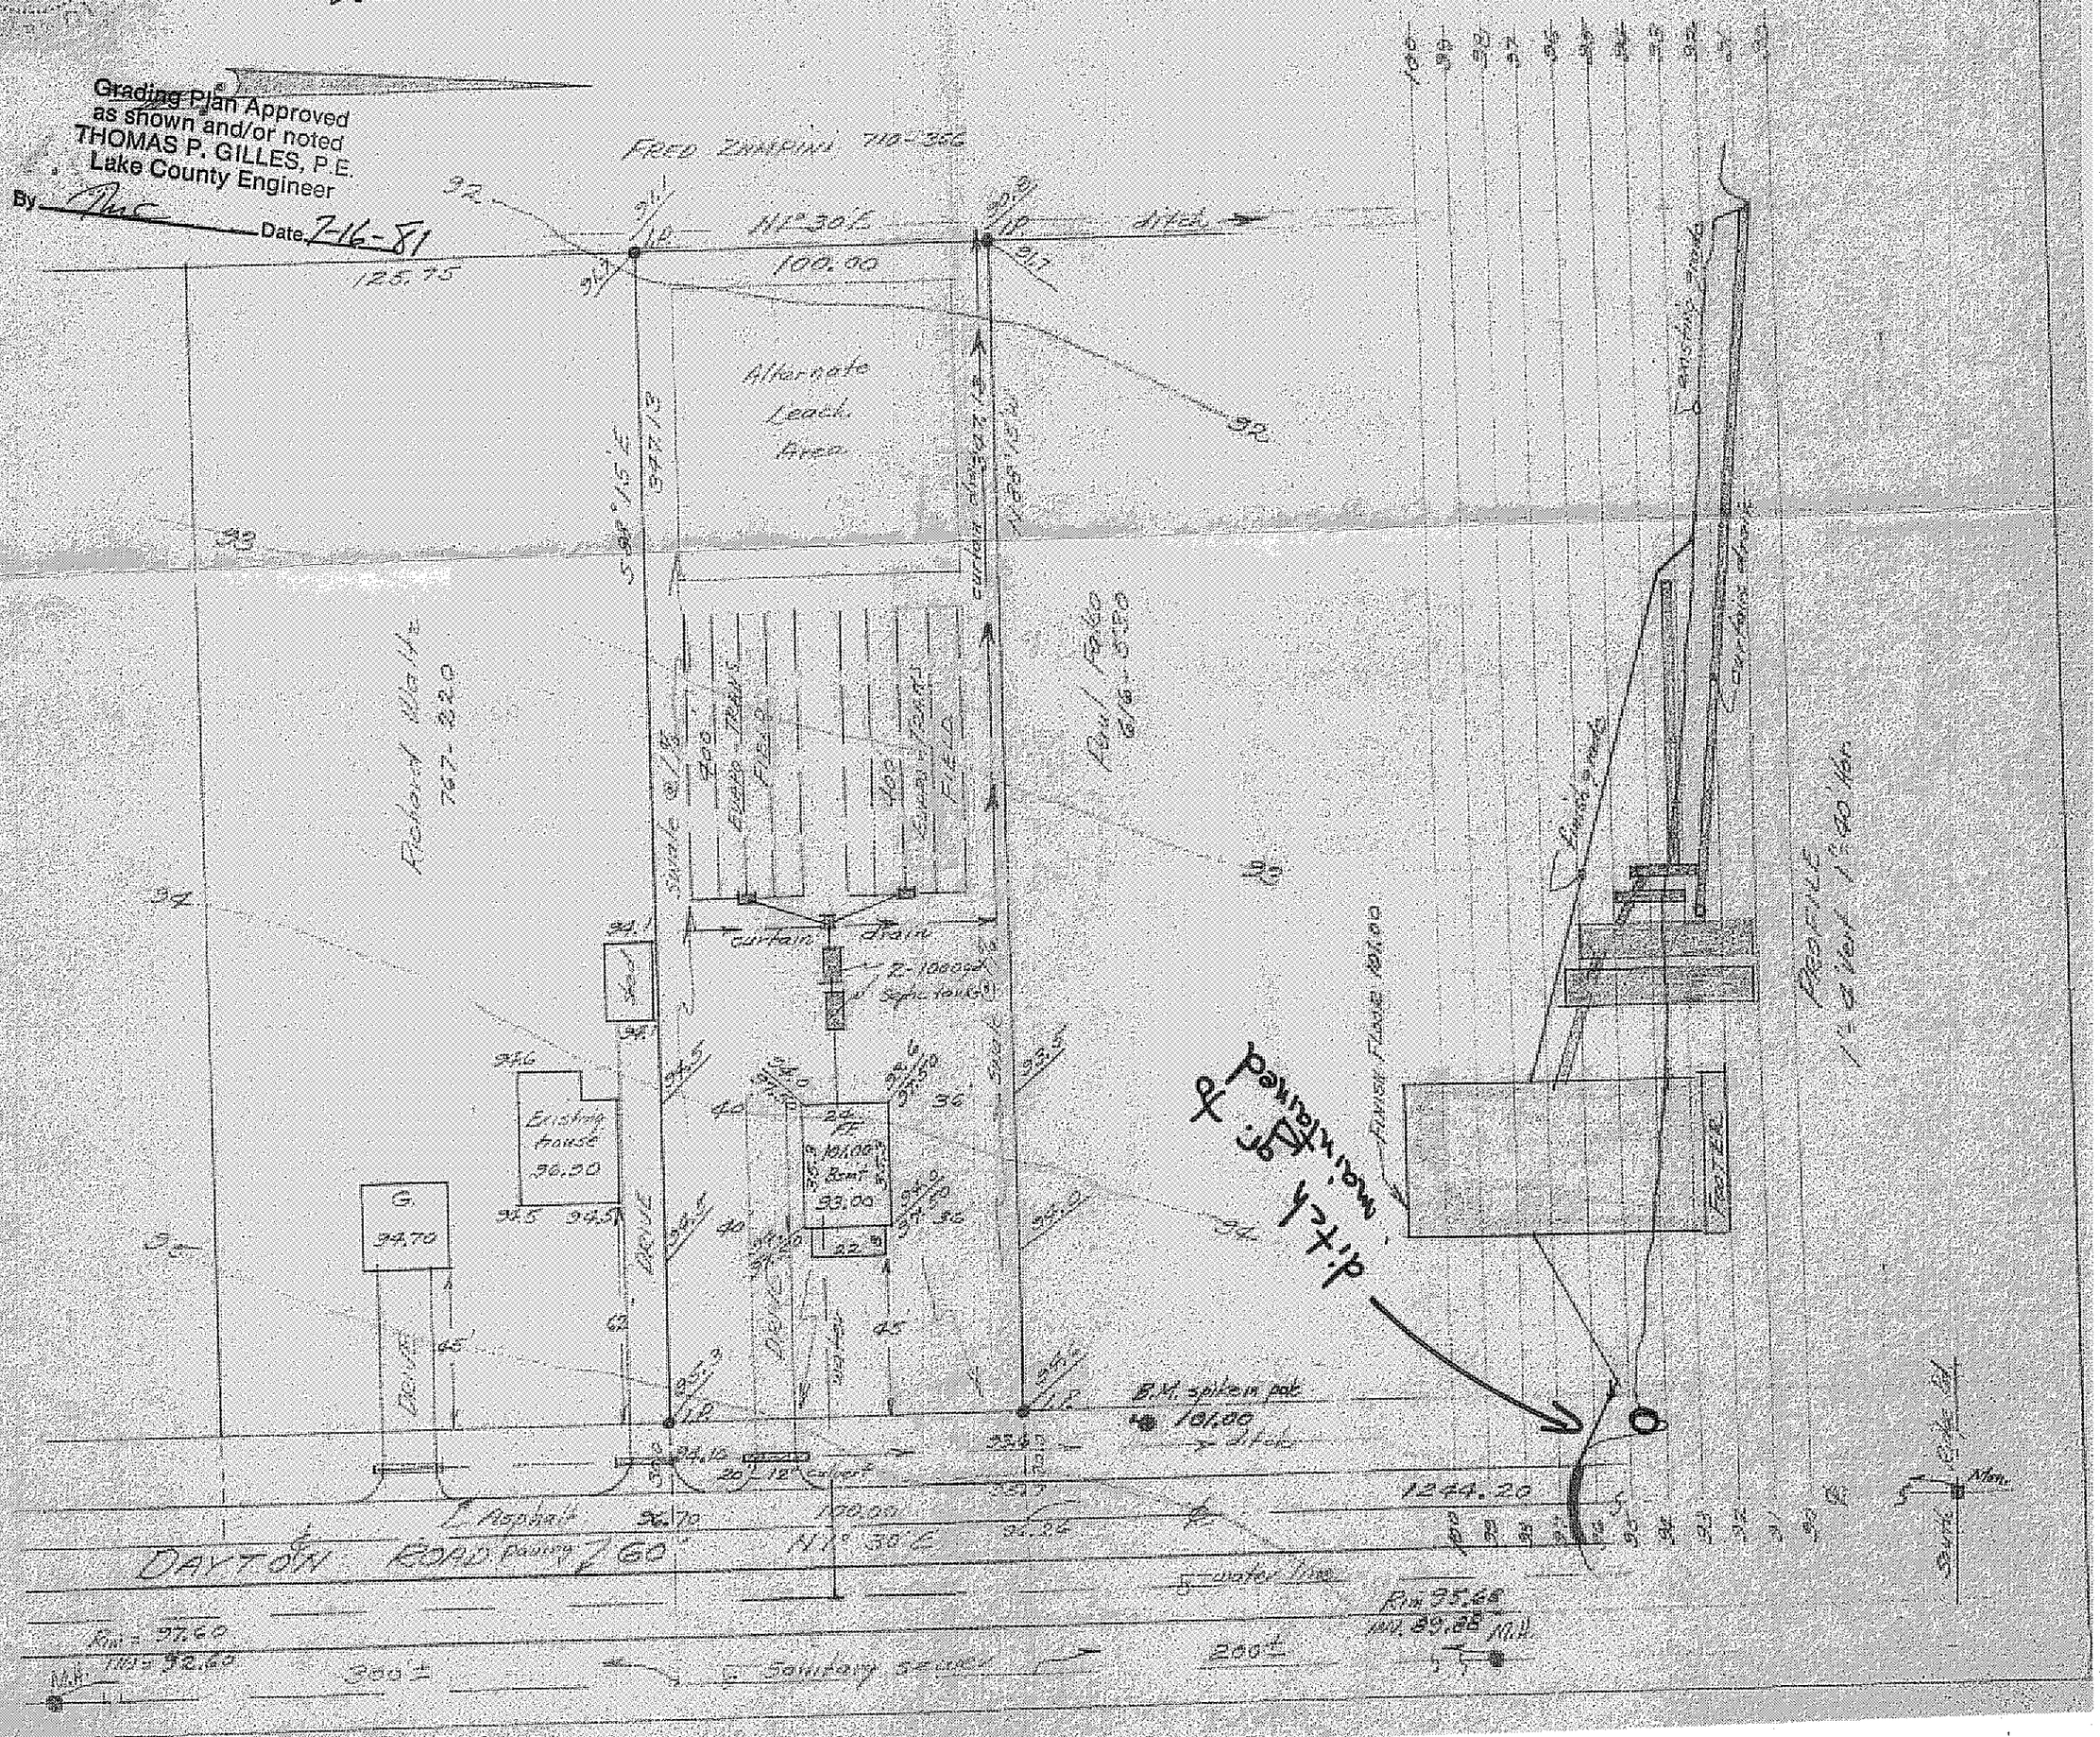
Grading Plan Approved
as shown and/or noted
THOMAS P. GILLES, P.E.
Lake County Engineer
By _____ Date 7-16-81