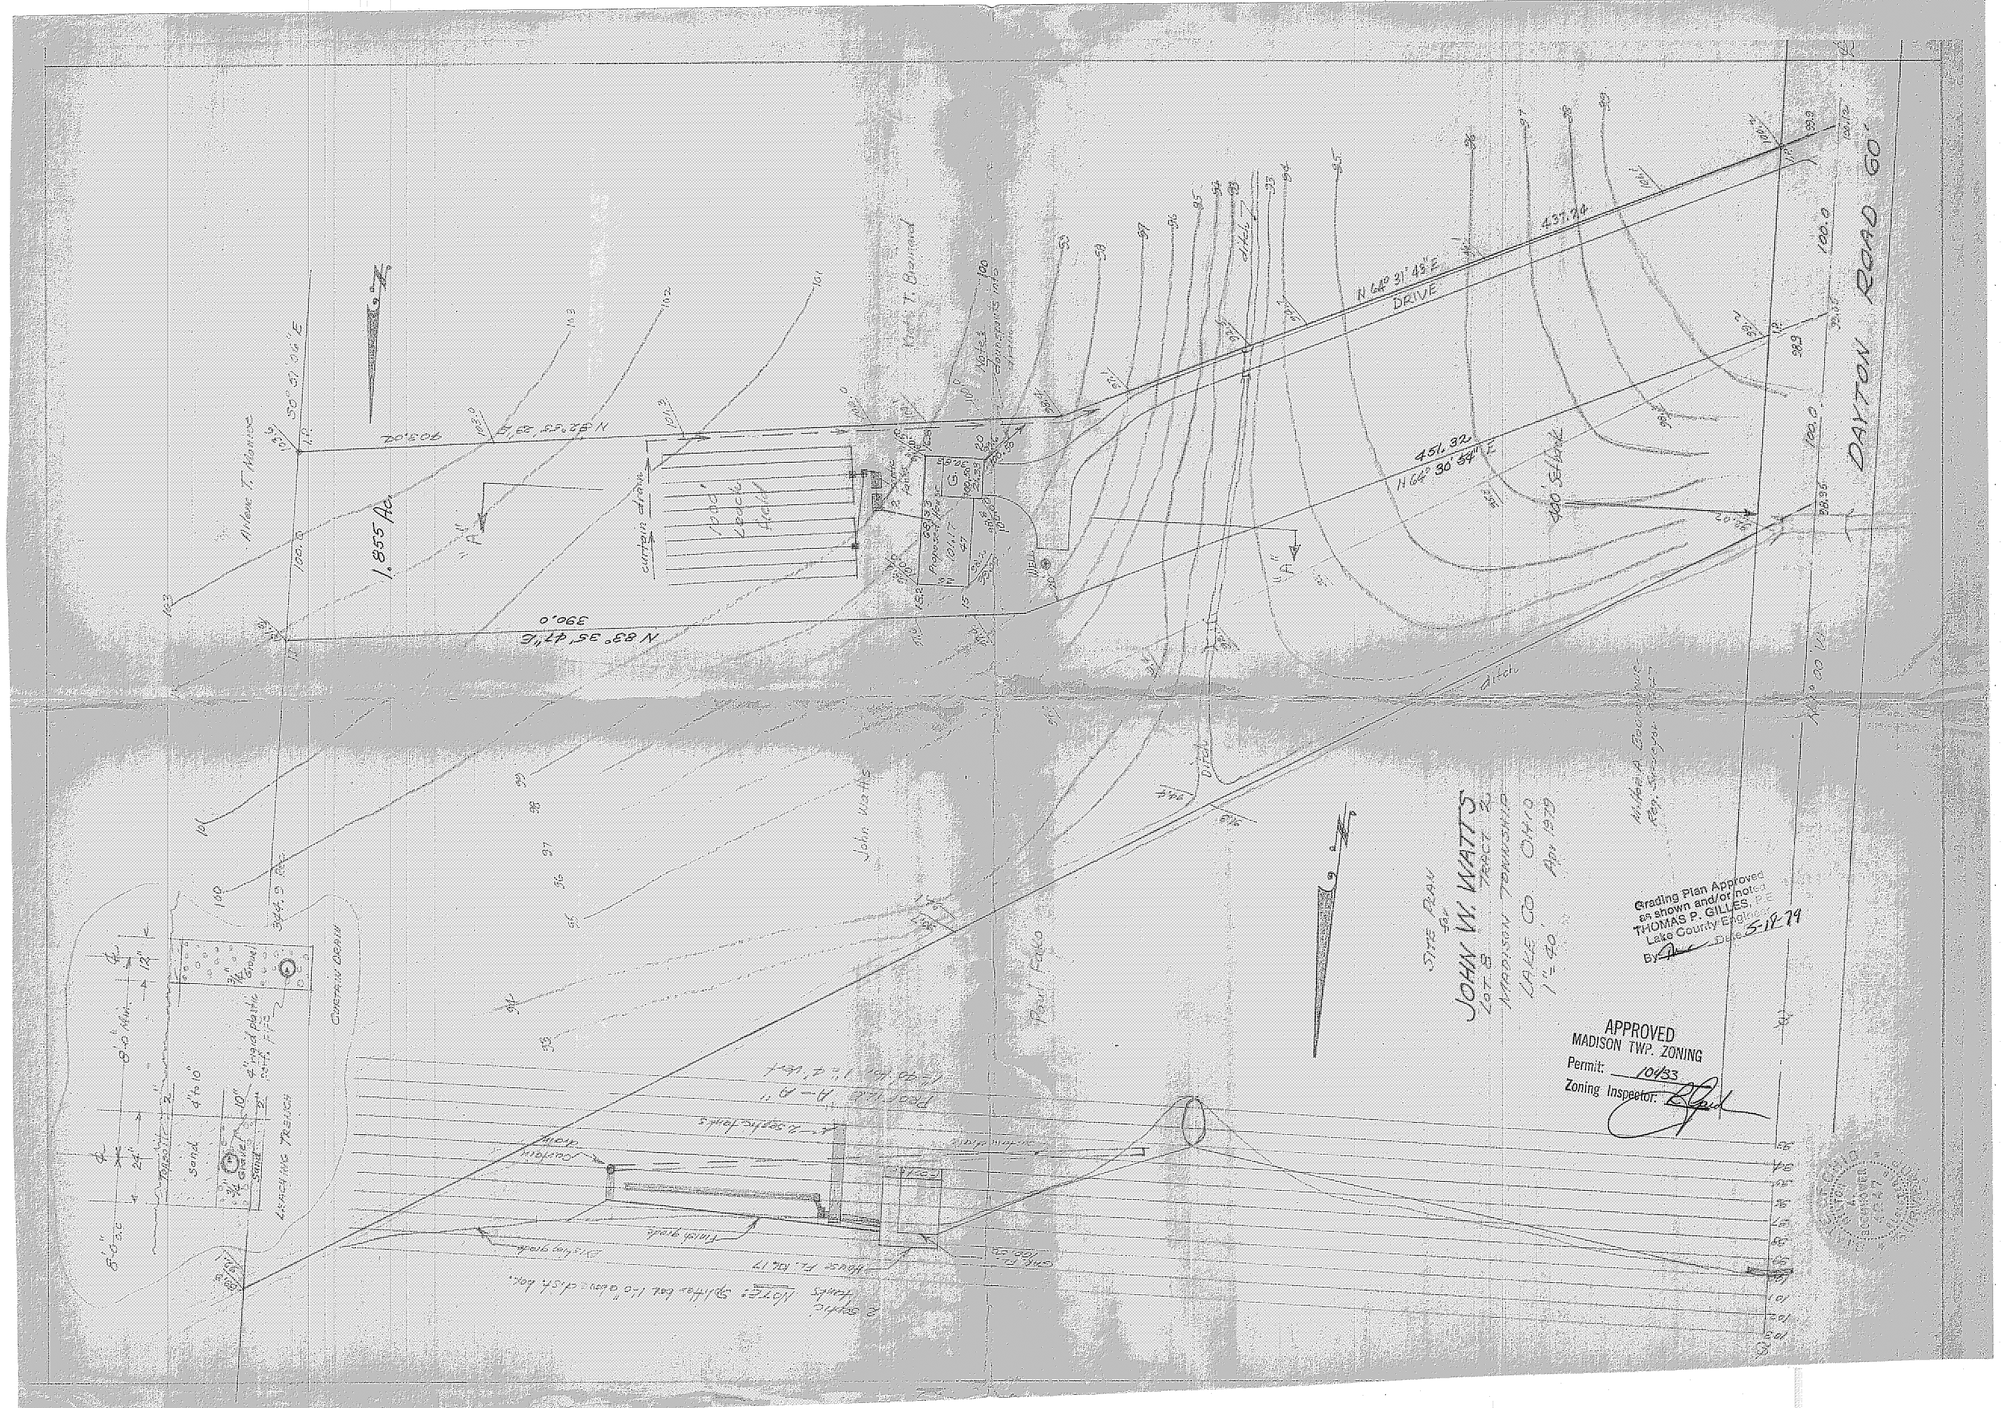
DAYTON ROAD
DRIVE
N 64° 31' 45" E
431.94
451.32
N 64° 30' 55" E
N 83° 37' 47" E
390.0
1.855 Ac
Allen T. Monroe
Kurt T. Bernard
John Watts
Paul Fedo
Ditch
Well
Leach field
Curtain drain
Septic tank
Pump house
Garage
Cement slab
Sand
Gravel
Leaching Trench
Curtain Drain
Site Plan for
JOHN W. WATTS
Lot 8 Tract 2
MADISON TOWNSHIP
LAKE CO. OHIO
1" = 40'
Apr 1979
Grading Plan Approved
as shown and/or noted
THOMAS P. GILLES, P.E.
Lake County Engineer
By _____ Date 5-18-79
APPROVED
MADISON TWP. ZONING
Permit: 10433
Zoning Inspector: