DESIGN CERTIFICATION

THIS PLAT WAS PREPARED BY ME, AND IS CORRECT TO THE BEST OF MY KNOWLEDGE AND BELIEF

REG. SURVEYOR NO. PS#5244

AS BUILT CERTIFICATION

I HEREBY CERTIFY THAT THE CIRCLED GRAD[E]S ARE EXISTING FINISH GRADES CHECKED IN T[HE] FIELD ON ______ AND TH[E] SURVEY IS CORRECT TO THE BEST OF [MY] KNOWLEDGE AND BELIEF

REG. SURVEYOR NO.

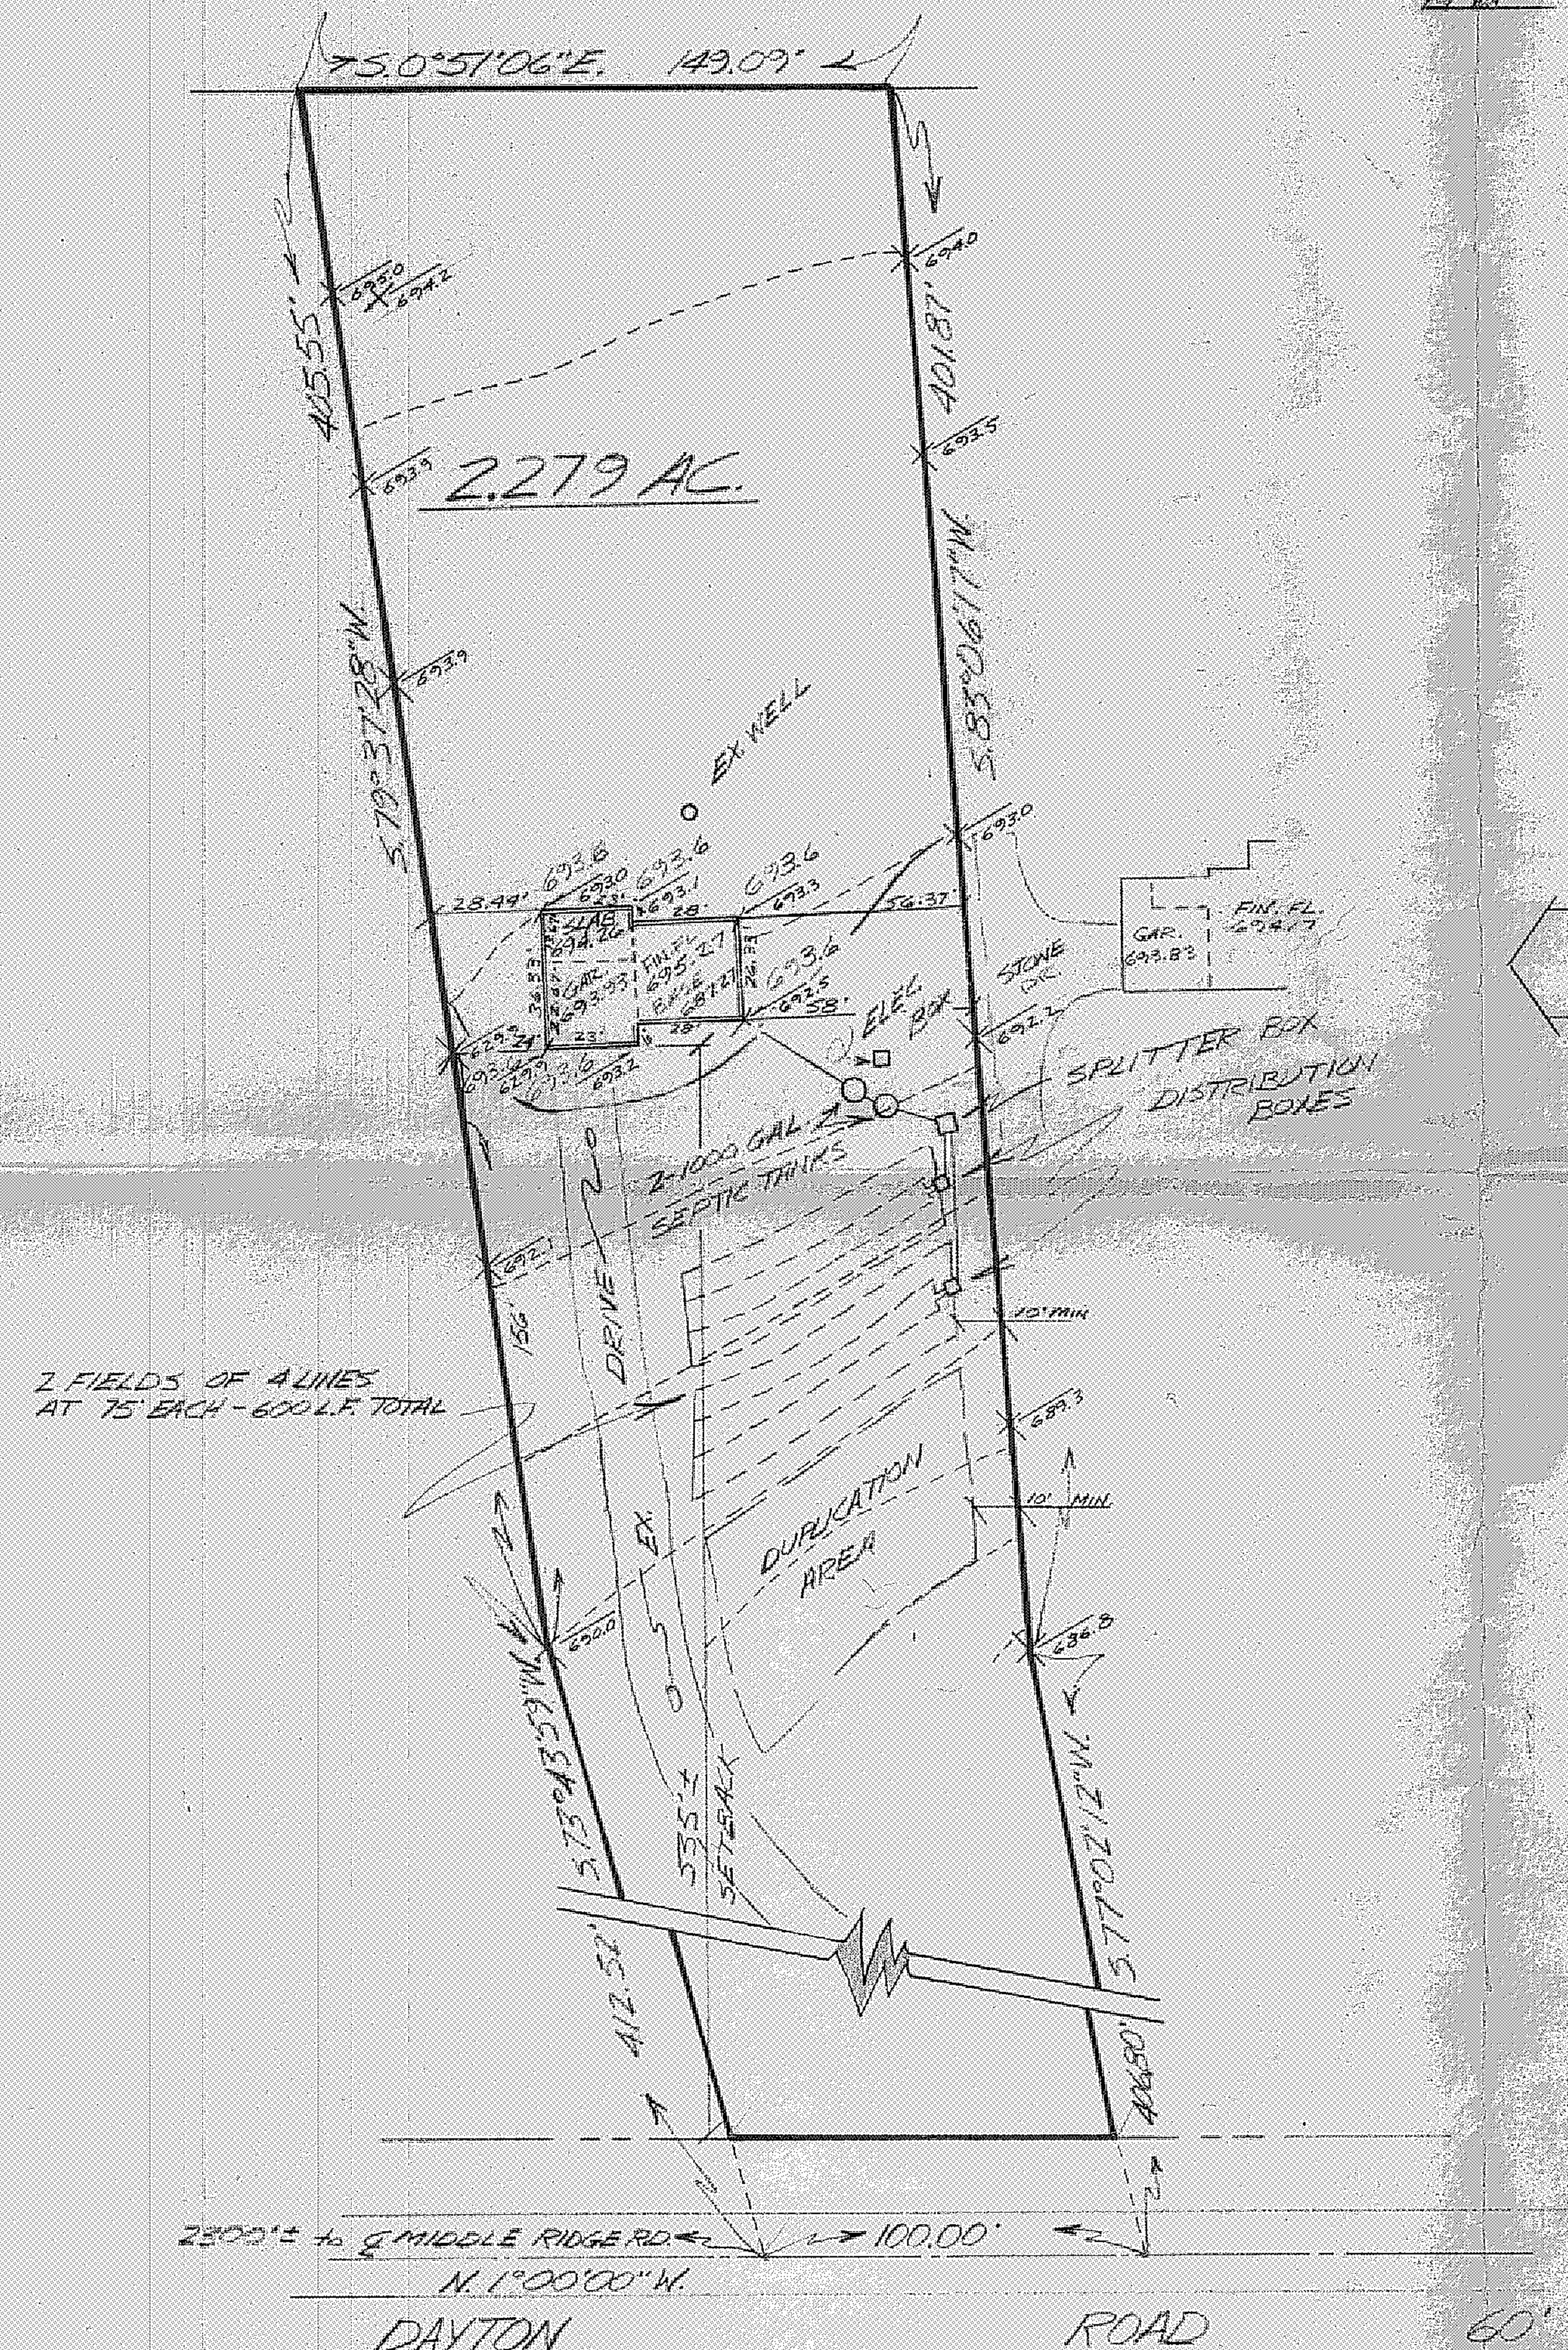

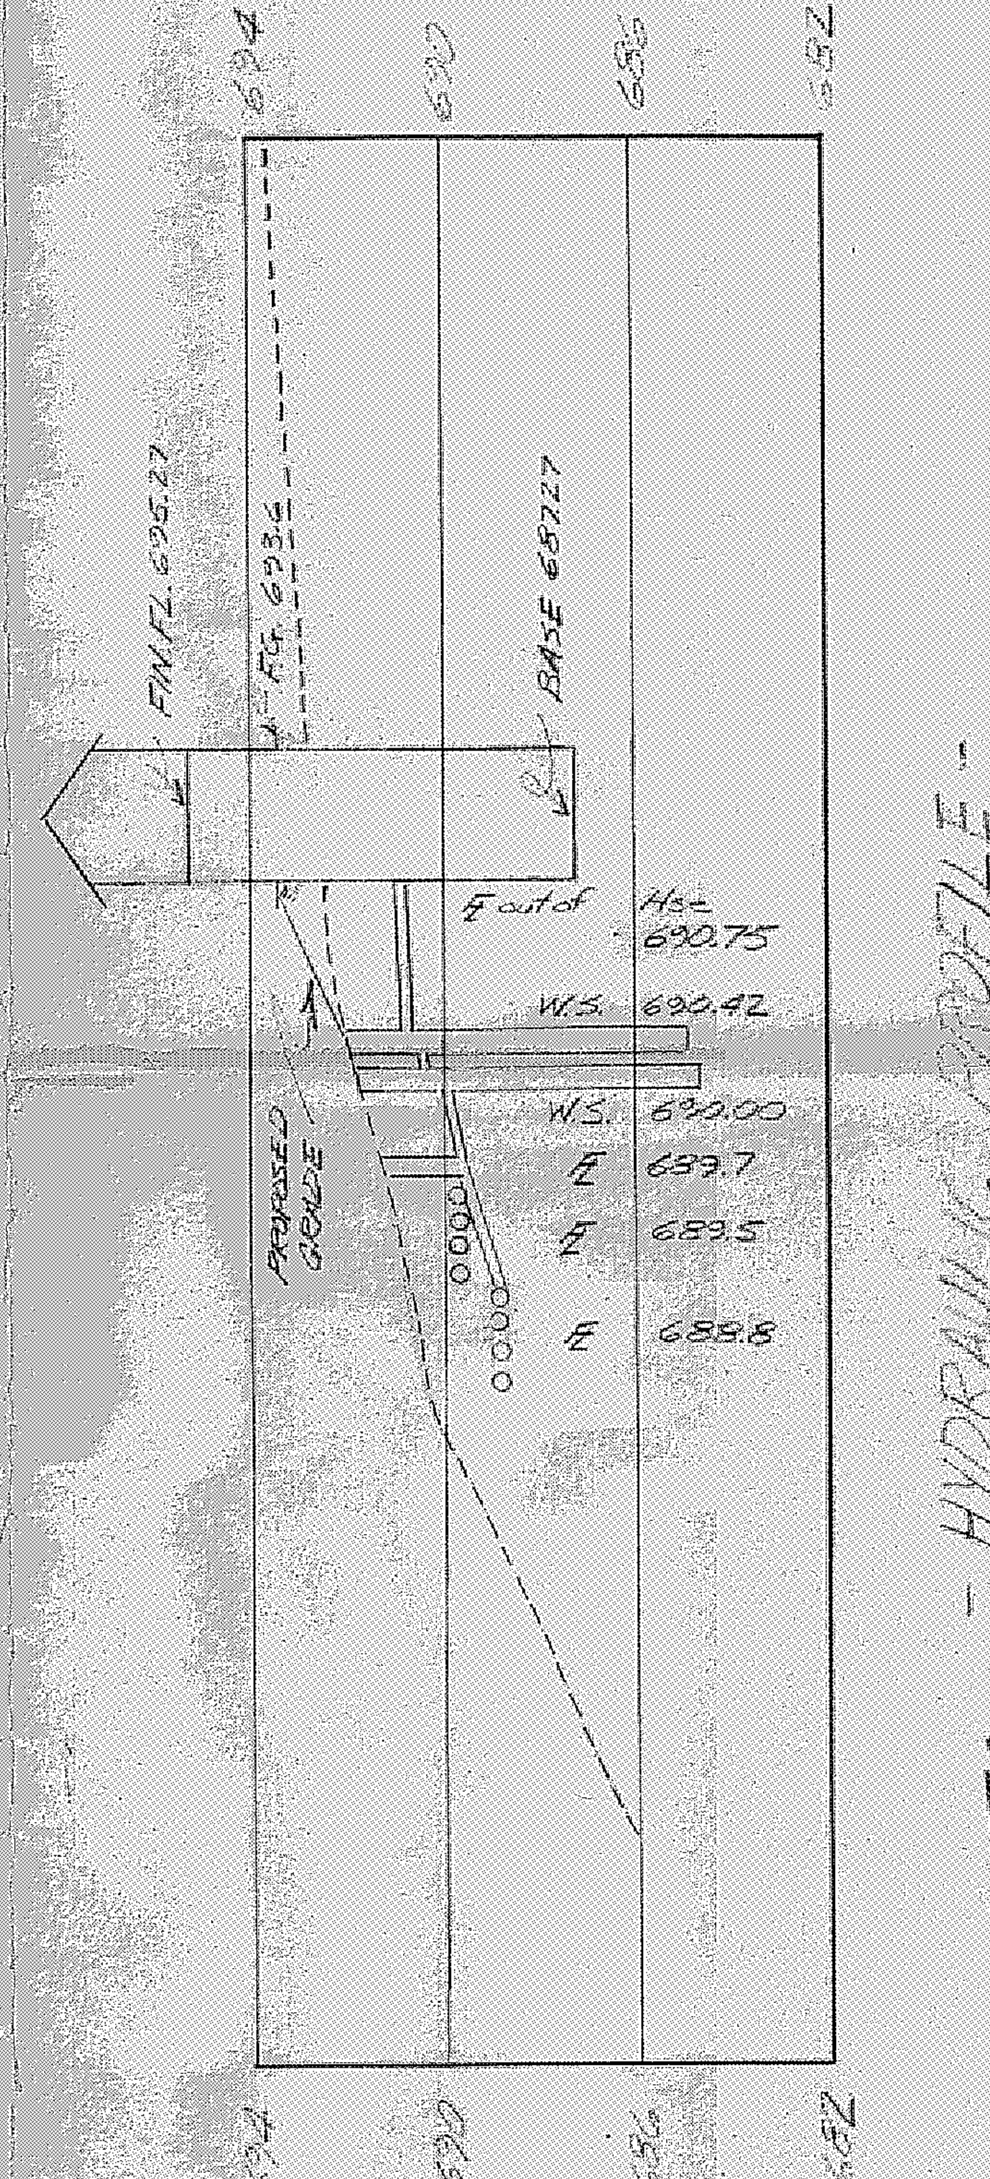

SEWAGE DISPOSAL PERMIT MUST BE OBTAINED BY A LAKE COUNTY LICENSED INSTALLER BEFORE INSTALLATION IS STARTED.

Reviewed and Accepted

LAKE COUNTY GENERAL HEALTH DISTRICT

Date April 17, 1981

JOEL LUCIA, R. S., M. P. H.
Health Commissioner

BY [signature] R.S.

LOW YIELD WATER FIXTURES REQUIRED ON ALL:
__ Shower Head
__ Toilet

APPROVED
MADISON TWP. ZONING
Permit: 10817
Zoning Inspector: [signature]

Grading Plan Approved as shown and/or noted
THOMAS P. GILLES, P.E.
Lake County Engineer
Date 4-17-81
By [signature]

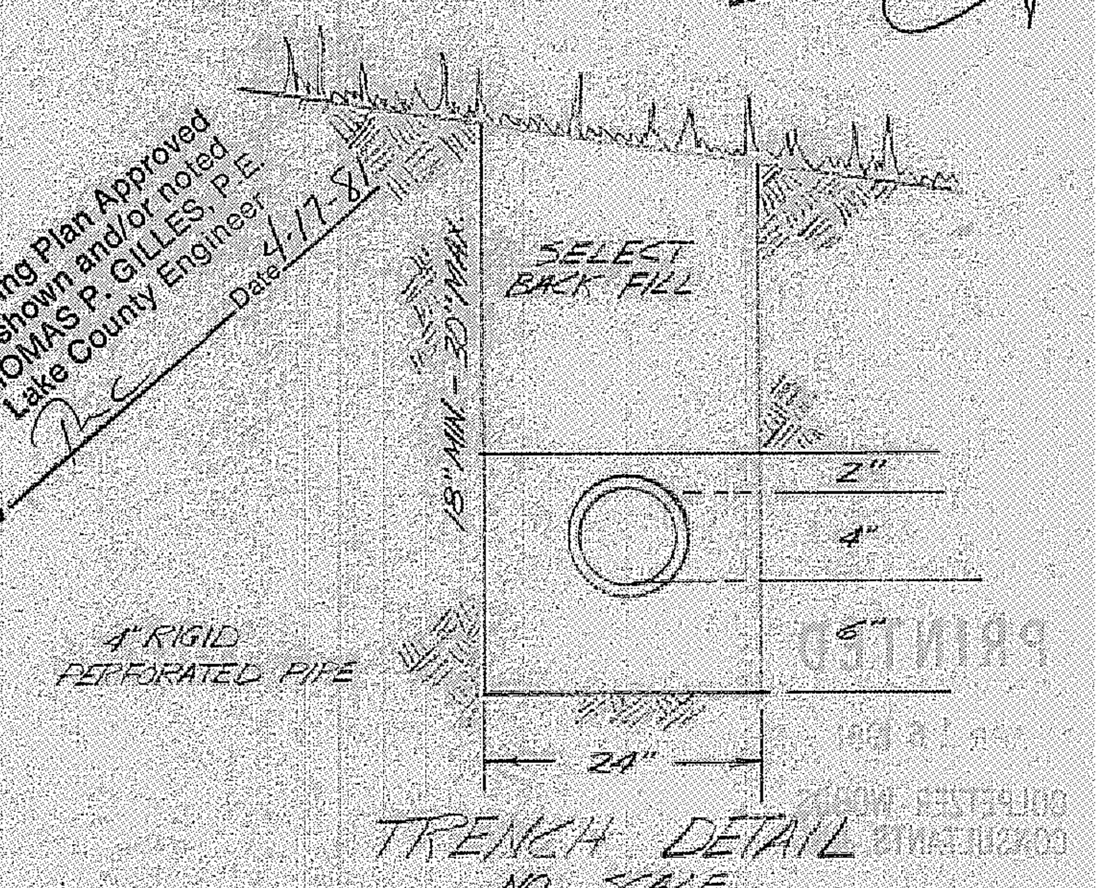

SITE PLAN for:

NAUGHTON BUILDERS INC.

MADISON TWP., LAKE COUNTY, OHIO

DATE	4-16-81
SCALE	1"=40'
DRAWN BY	Tom St.
CH'K'D BY	
F.B.#	PG.

COLPETZER · WOODS CONSULTANTS, INC.
MENTOR, OHIO 44060

SHEET 1 /

CONTRACT NO.