SITE PLAN

MADISON TOWNSHIP — LAKE COUNTY, OHIO

for: WINSLOW CLIENT OWNER

1504 Deermont Avenue Madison 44057
ADDRESS STREET CITY ZIP

CUMINGS BEACH PARK — RECORD SUBDIVISION	LOT / TRACT
L — VOLUME	49 — PAGE
942 & 943 — SUBLOT NO.	DEERMONT AVE — STREET
VOLUME	PAGE
PERM. PARCEL #	STREET

APPROVED
MADISON TWP. ZONING
Permit: 8621
Zoning Inspector: OKG

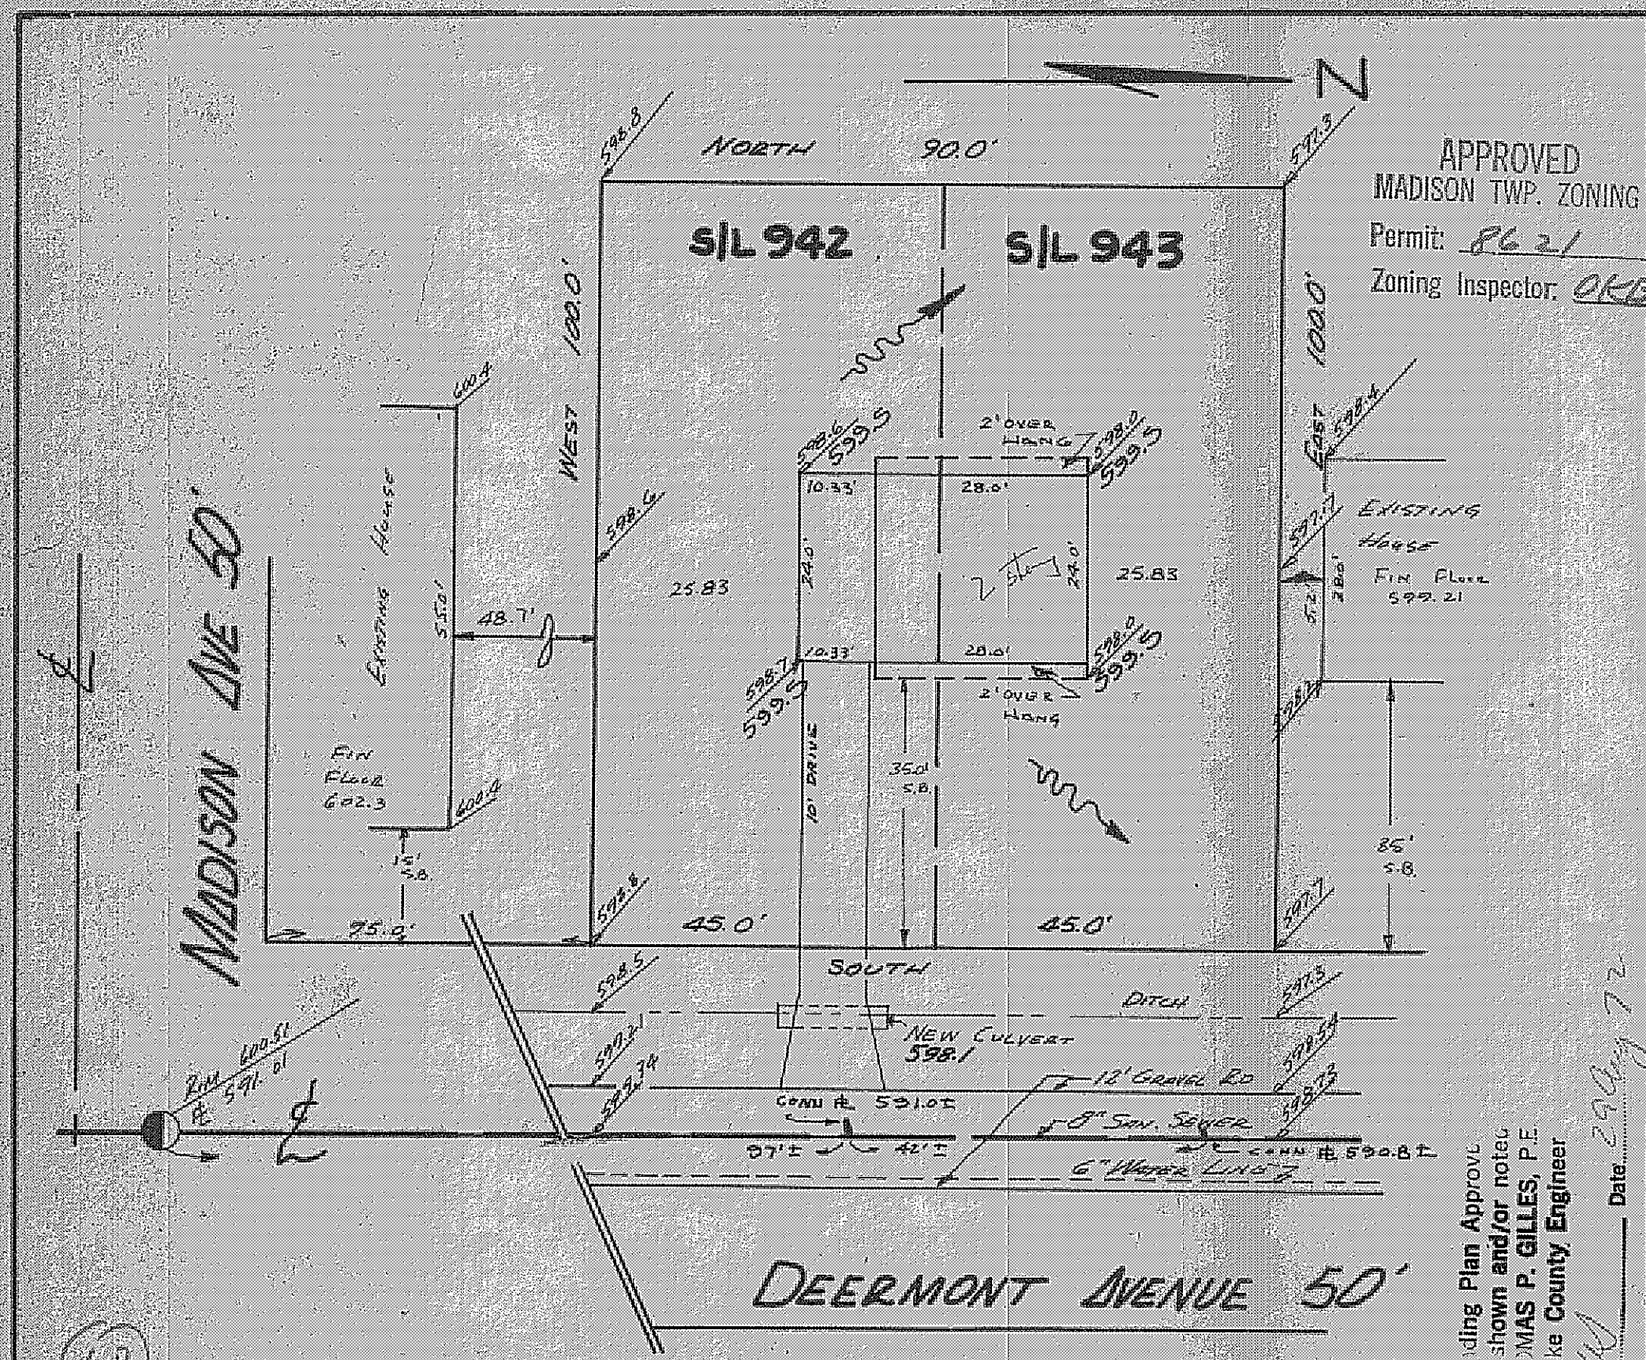

LEGEND

SANITARY MANHOLE
STORM MANHOLE
INLET OR CATCH BASIN
HYDRANT
EXISTING CONTOURS
PROPOSED CONTOURS
EXIST. ELEV. 100.0
100.0 PROP. ELEV.
WATER VALVE (GAS)
WATER METER (GAS)
AS BUILT ELEVATION

REMARKS

ALL BOUNDARY DATA SHOWN WAS OBTAINED FROM (DEEDS, RECORDED SUBDIVISION PLAT, OR OTHER PUBLIC RECORDS)

DESIGN CERTIFICATION

THIS PLAT WAS PREPARED BY ME, AND IS CORRECT TO THE BEST OF MY KNOWLEDGE AND BELIEF.

Richard A. Bilski PS #5244
NAME SURVEYOR REGISTRATION NO.

CHECK LIST

DIMENSIONS
BEARINGS
TIE TO NEAREST STREET
SUBLOT NO. PARCEL NO.
SURROUNDING OWNERS
BLDG. DIMENSIONS FIN. GR.
BLDG. TIES FLR. GRADES
APRON: TYPE WIDTH THICKNESS
SIDEWALK: TYPE WIDTH THICKNESS
CULVERT TYPE DIA. LENGTH

WATER MAIN: SIZE LOCATION
SAN. SEWER: SIZE % GR. LOC.
SAN. M.H.: CAST ELEV. INV. ELEV.
SAN. CONN: SIZE LOC. DEPTH
STORM SEWER: SIZE % GR. LOC.
STORM MH: CAST ELEV. INV. ELEV.
PAVT. TYPE GRADE CURBS
GAS LINE: LOC. SIZE PRESSURE
SEPTIC TANK: SIZE LOC.
WELL: LOCATION

Building Plan Approval shown and/or noted
THOMAS P. GILLES, P.E.
Lake County Engineer
By _____ Date 29 Aug 72

REVISIONS		
NO	DATE	BY
1		
2		
3		
4		
5		

PLAN PREPARED BY:

DEBEVEC, SALO & ASSOC. INC.
NAME
130 E. JACKSON PAINESVILLE
ADDRESS

DRAWN BY Swartz	SCALE 1"=20'	PHONE NO.
CHK'D	DATE 6-8-72	DRAWING NO. 3672
CREW CHIEF	APP'D	

"AS BUILT" CERTIFICATION

I, HEREBY CERTIFY THAT THE CIRCLED GRADES ARE EXISTING FINISH GRADES CHECKED IN FIELD ON _____ 19__ BY _____ SURVEYING AND ARE CORRECT TO THE BEST OF MY KNOWLEDGE AND BELIEF

REGISTERED SURVEYOR _____ NO. _____

68