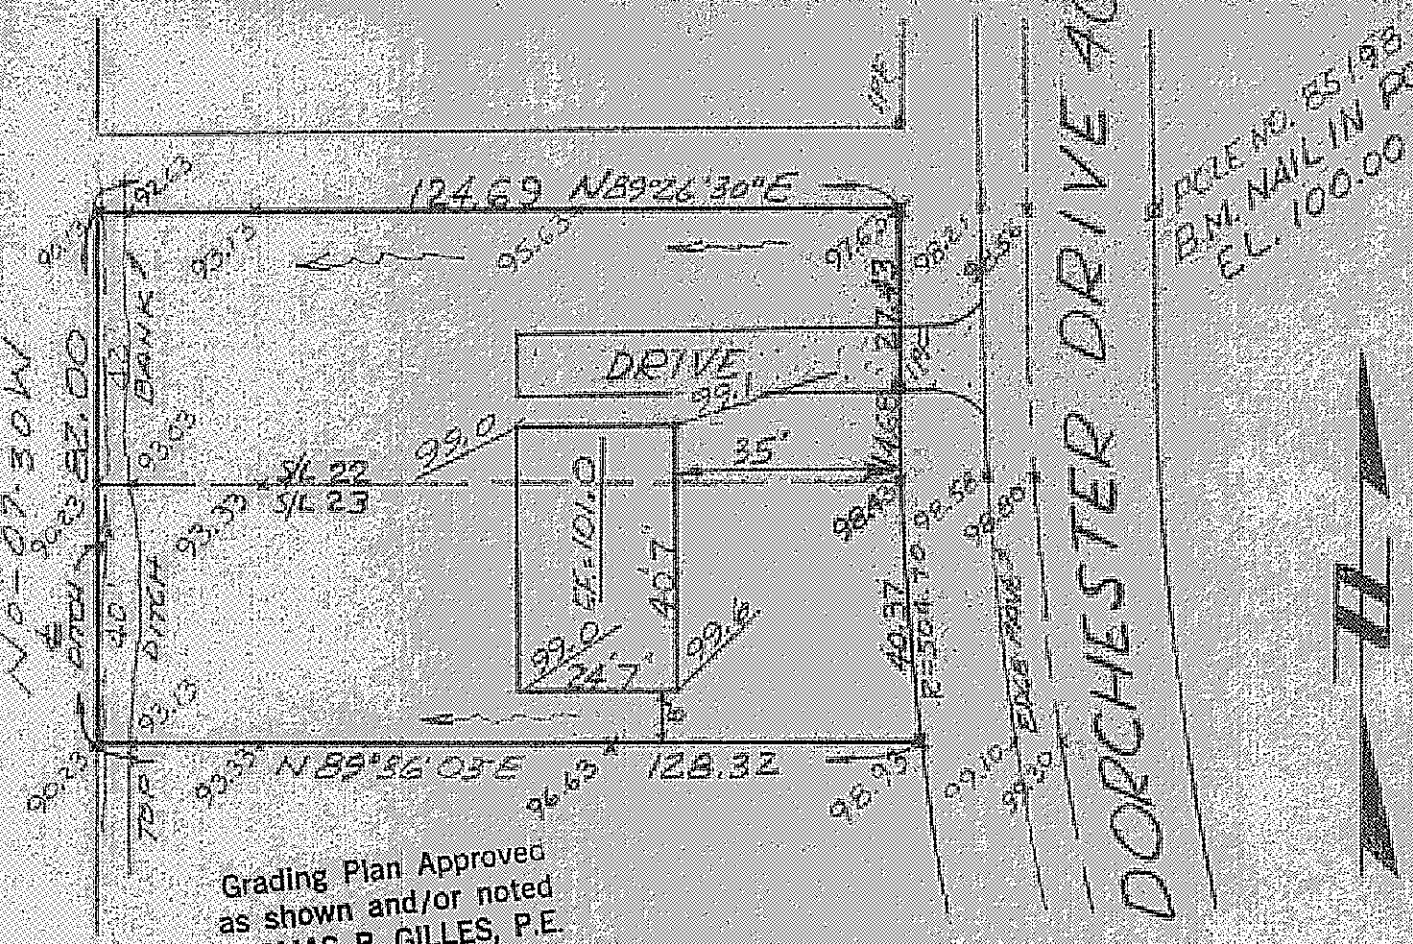

Grading Plan Approved
as shown and/or noted
THOMAS P. GILLES, P.E.
Lake County Engineer
By _____ Date 17 Aug 72

GRADING PLAN
FOR
GINGER CONSTRUCTION CO.
S/L 22 & 23 MADISON BEACH ESTATES
MADISON TWP. — LAKE COUNTY, OHIO
SCALE: 1" = 30' JUNE, 1972

AS BUILT CERTIFICATION

I HEREBY CERTIFY THAT THE CIRCLED GRADES ARE EXISTING FINISH.
GRADES CHECKED IN THE FIELD ON _____ 197___
SURVEY IS CORRECT TO THE BEST OF MY KNOWLEDGE AND BELIEF.

FULLERTON-RERE & ASSOC.
By _____
REG. SURVEYOR NO.

APPROVED
MADISON TWP. ZONING
Permit: 8584
Zoning Inspector: OKB

RECEIVED
Date 8-15-72
LAKE COUNTY
BLDG. INSPECTOR

1234