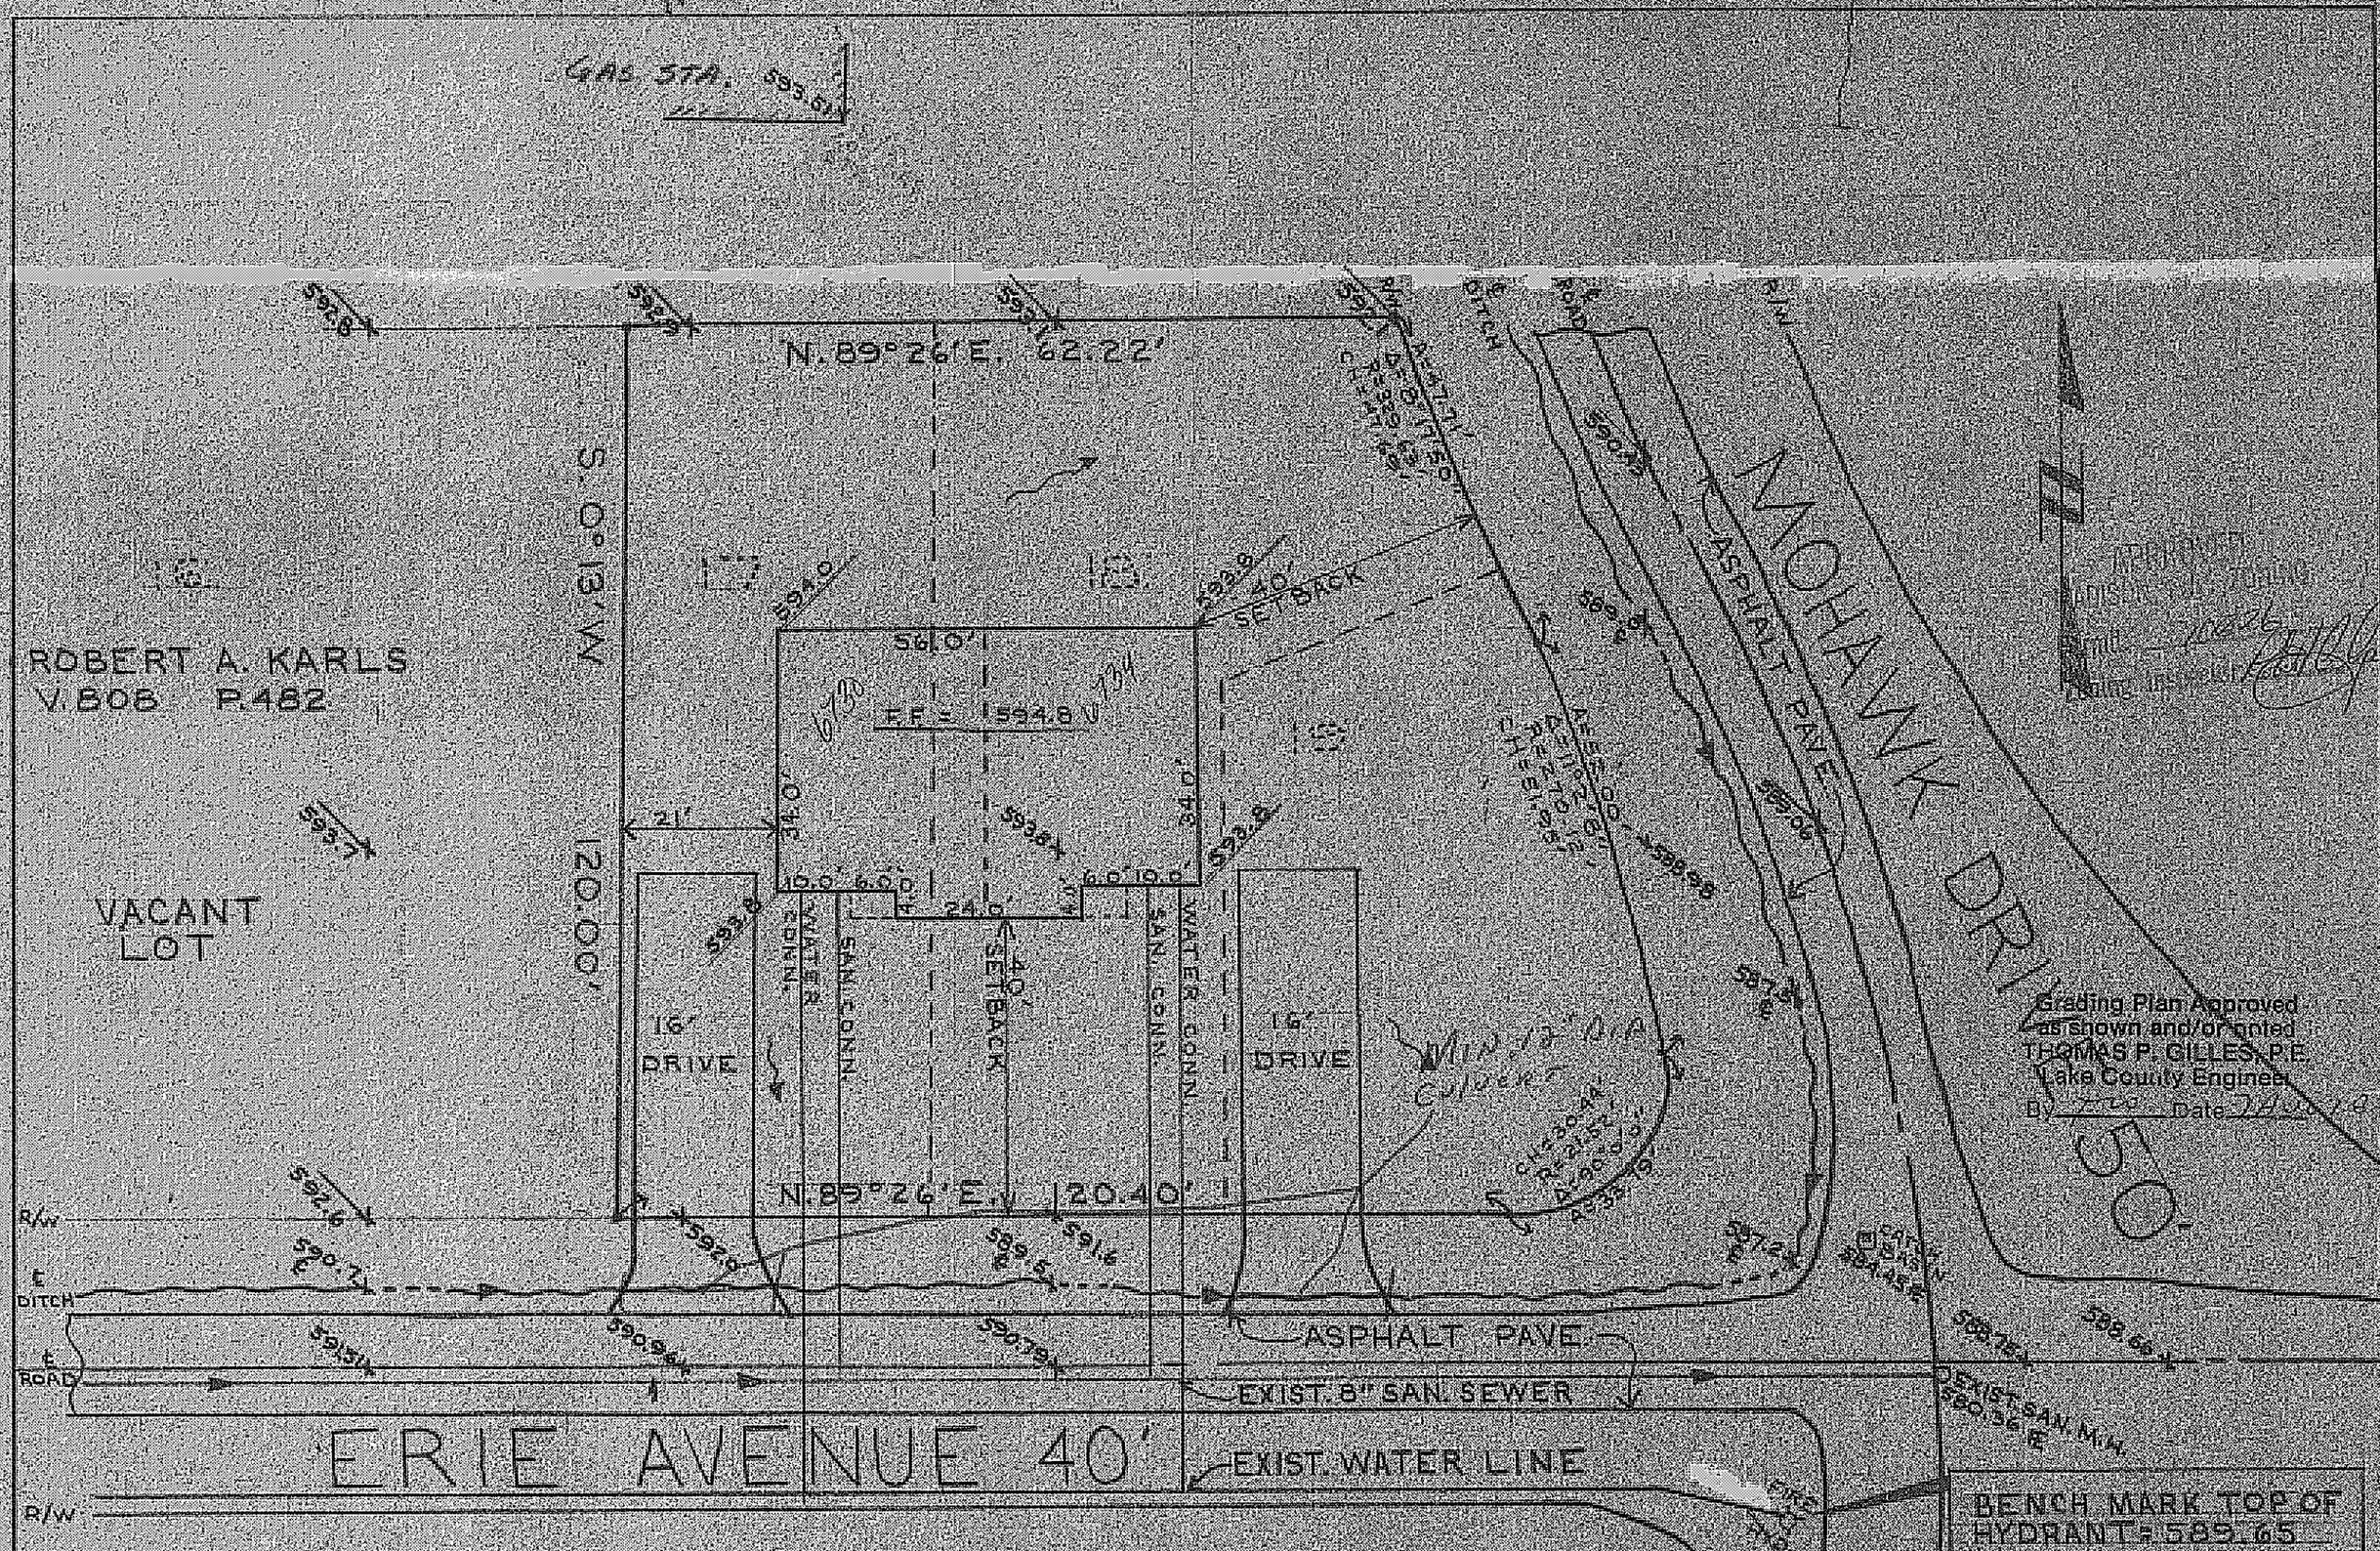

DESIGN CERTIFICATION	AS BUILT CERTIFICATION			
THIS PLAT WAS PREPARED BY ME, AND IS CORRECT TO THE BEST OF MY KNOWLEDGE AND BELIEF.	I HEREBY CERTIFY THAT THE CIRCLED GRADES ARE EXISTING FINISH GRADES CHECKED IN THE FIELD ON _____ AND THAT SURVEY IS CORRECT TO THE BEST OF MY KNOWLEDGE AND BELIEF.	COLPETZER · WOODS CONSULTANTS, INC. 9470 MENTOR AVENUE MENTOR, OHIO • (216) 357-7569	DATE 7/24/78 SCALE 1"=20' DRWN BY J.E. CHKD BY JOB NO. 78-229 FB. PG.	SITE PLAN FOR CHARDON CENTURY BUILDERS INC. 7083 N. RIDGE RD., MADISON, OHIO BEING S/L 17, 18, 19 MADISON TWP., OHIO
REG. SURVEYOR NO. 4785	REG. SURVEYOR NO.			