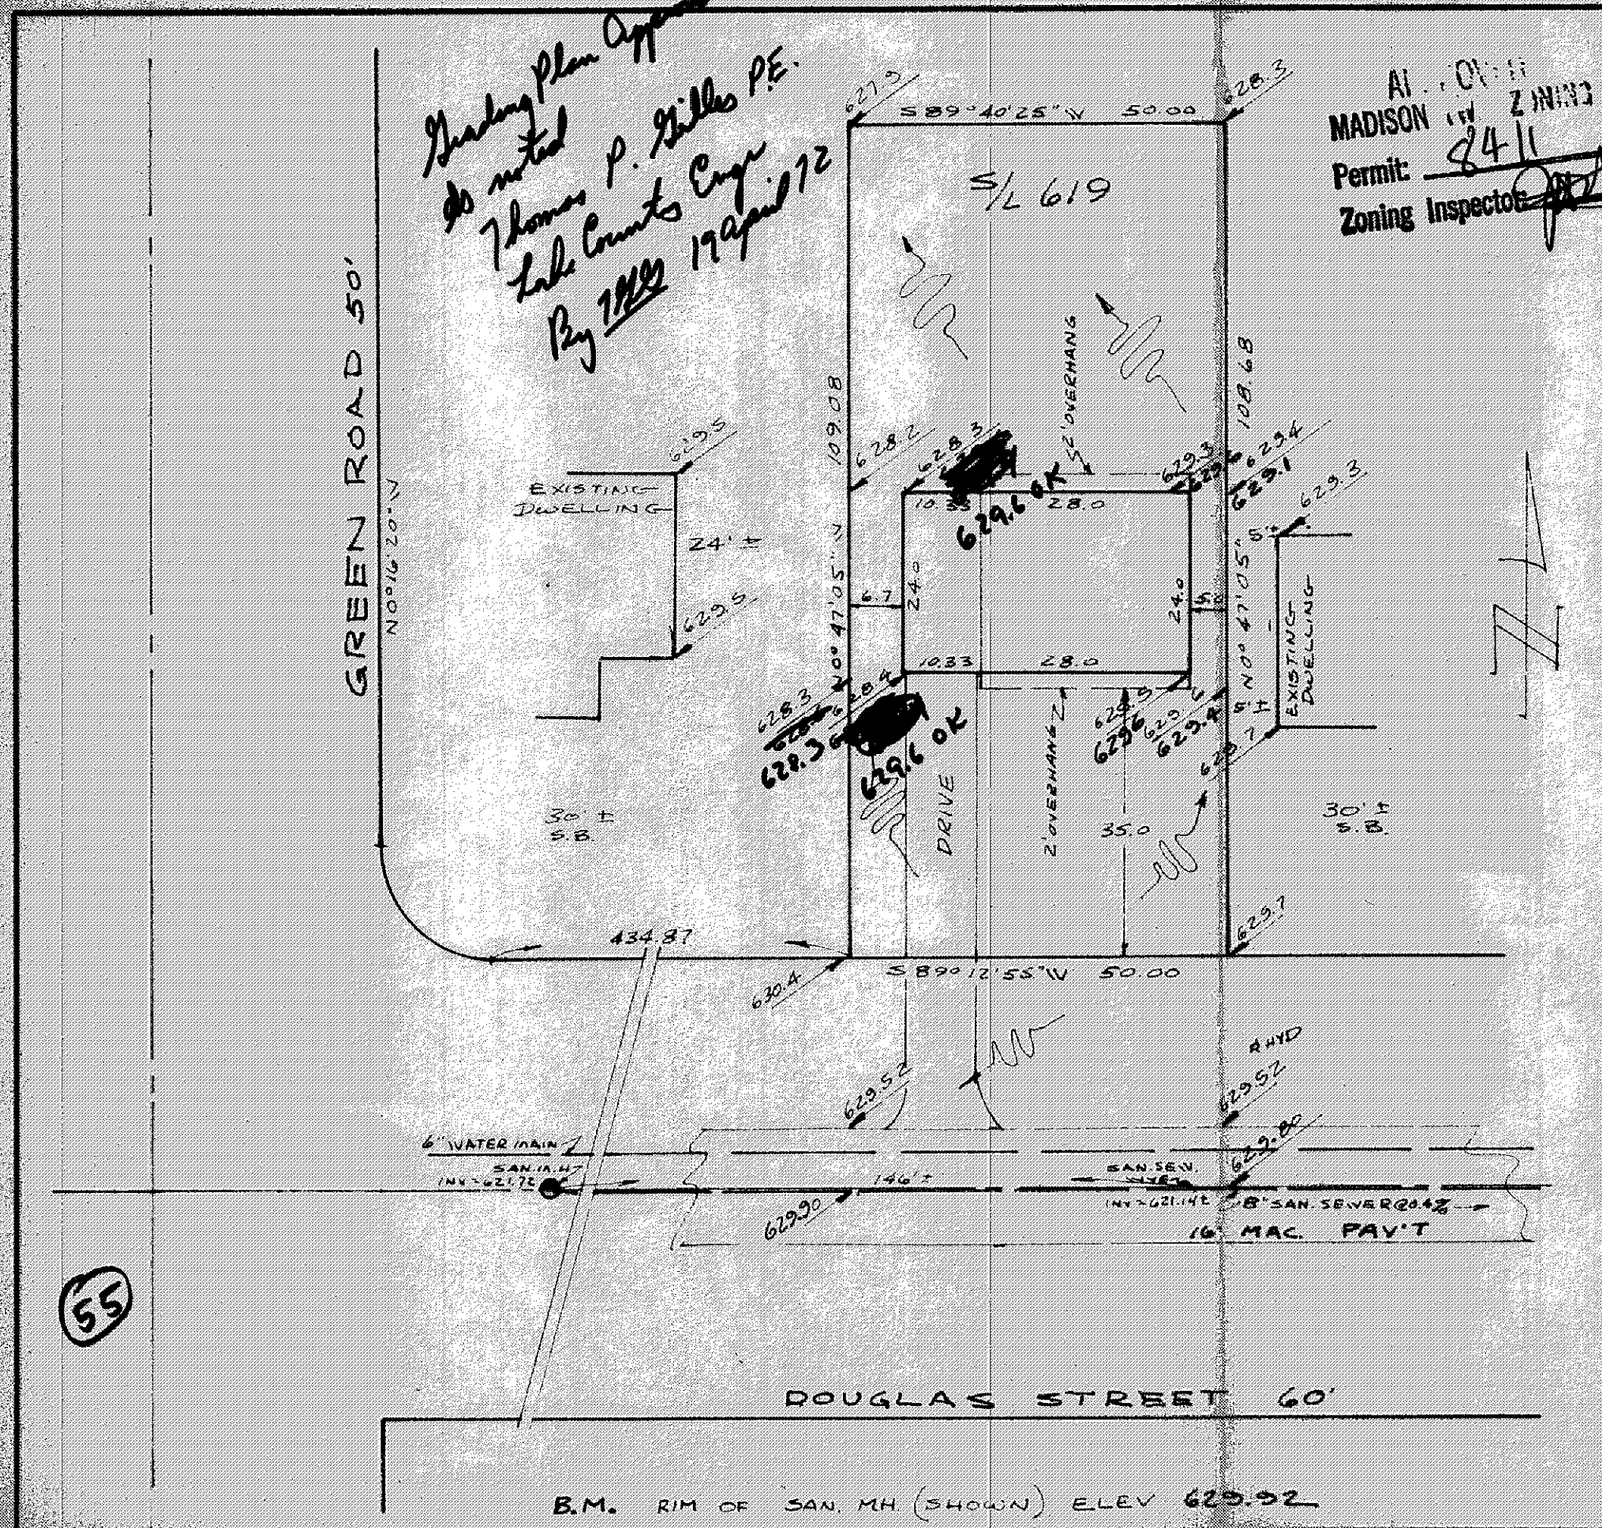

APPROVED
MADISON TWP ZONING
Permit: 8411
Zoning Inspector: [signature]

SITE PLAN

MADISON — LAKE COUNTY, OHIO
TOWNSHIP

for WINSLOW HOMES INC.
CLIENT OWNER

ADDRESS STREET CITY ZIP

MADISON GOLF LAKELANDS	LOT / TRACT
RECORD SUBDIVISION	
E / 68	VOLUME / PAGE
619 / DOUGLAS ST.	PERM. PARCEL # / STREET
SUBLOT NO / STREET	

LEGEND

SANITARY MANHOLE
STORM MANHOLE
INLET OR CATCH BASIN
HYDRANT
EXISTING CONTOURS
PROPOSED CONTOURS
EXIST ELEV 100.0 / 100.0 PROP ELEV
WATER VALVE (GAS)
WATER METER (GAS)
AS BUILT ELEVATION
DIRECTION OF SURFACE DRAINAGE

REMARKS

ALL BOUNDARY DATA SHOWN WAS OBTAINED FROM (DEEDS, RECORDED SUBDIVISION PLAT, OR OTHER PUBLIC RECORDS)

DESIGN CERTIFICATION

THIS PLAT WAS PREPARED BY ME, AND IS CORRECT TO THE BEST OF MY KNOWLEDGE AND BELIEF

Richard J. Bilski — PS #5244
NAME — SURVEYOR — REGISTRATION NO.

CHECK LIST

DIMENSIONS
BEARINGS
TIE TO NEAREST STREET
SUBLOT NO PARCEL NO
SURROUNDING OWNERS
BLDG DIMENSIONS FIN GR
BLDG TIES FLR GRADES
APRON TYPE WIDTH THICKNESS
SIDEWALK TYPE WIDTH THICKNESS
CULVERT TYPE DIA LENGTH
WATER MAIN SIZE LOCATION
SAN SEWER SIZE % GR. LOC
SAN M.H. CAST ELEV INV ELEV
SAN CONN SIZE LOC DEPTH
STORM SEWER SIZE % GR. LOC
STORM MH. CAST ELEV INV. ELEV.
PAVT TYPE GRADE CURBS
GAS LINE LOC SIZE PRESSURE
SEPTIC TANK SIZE LOC
WELL LOCATION

RIVISIONS		
NO	DATE	BY
1	4/14/72	[initials]
2		
3		
4		
5		

PLAN PREPARED BY:

DEBEVEC-SALO & ASSOC. INC.
CIVIL ENGINEERS - SURVEYORS — NAME
130 E. JACKSON ST PAINESVILLE, O.
ADDRESS

DRAWN BY EKT	SCALE 1"=20'	PHONE NO
CHK'D	DATE 3/72	DRAWING NO 3574-619
CREW CHIEF	APP'D	

11X17 PRINTED ON NO. 1000H CLEARPRINT