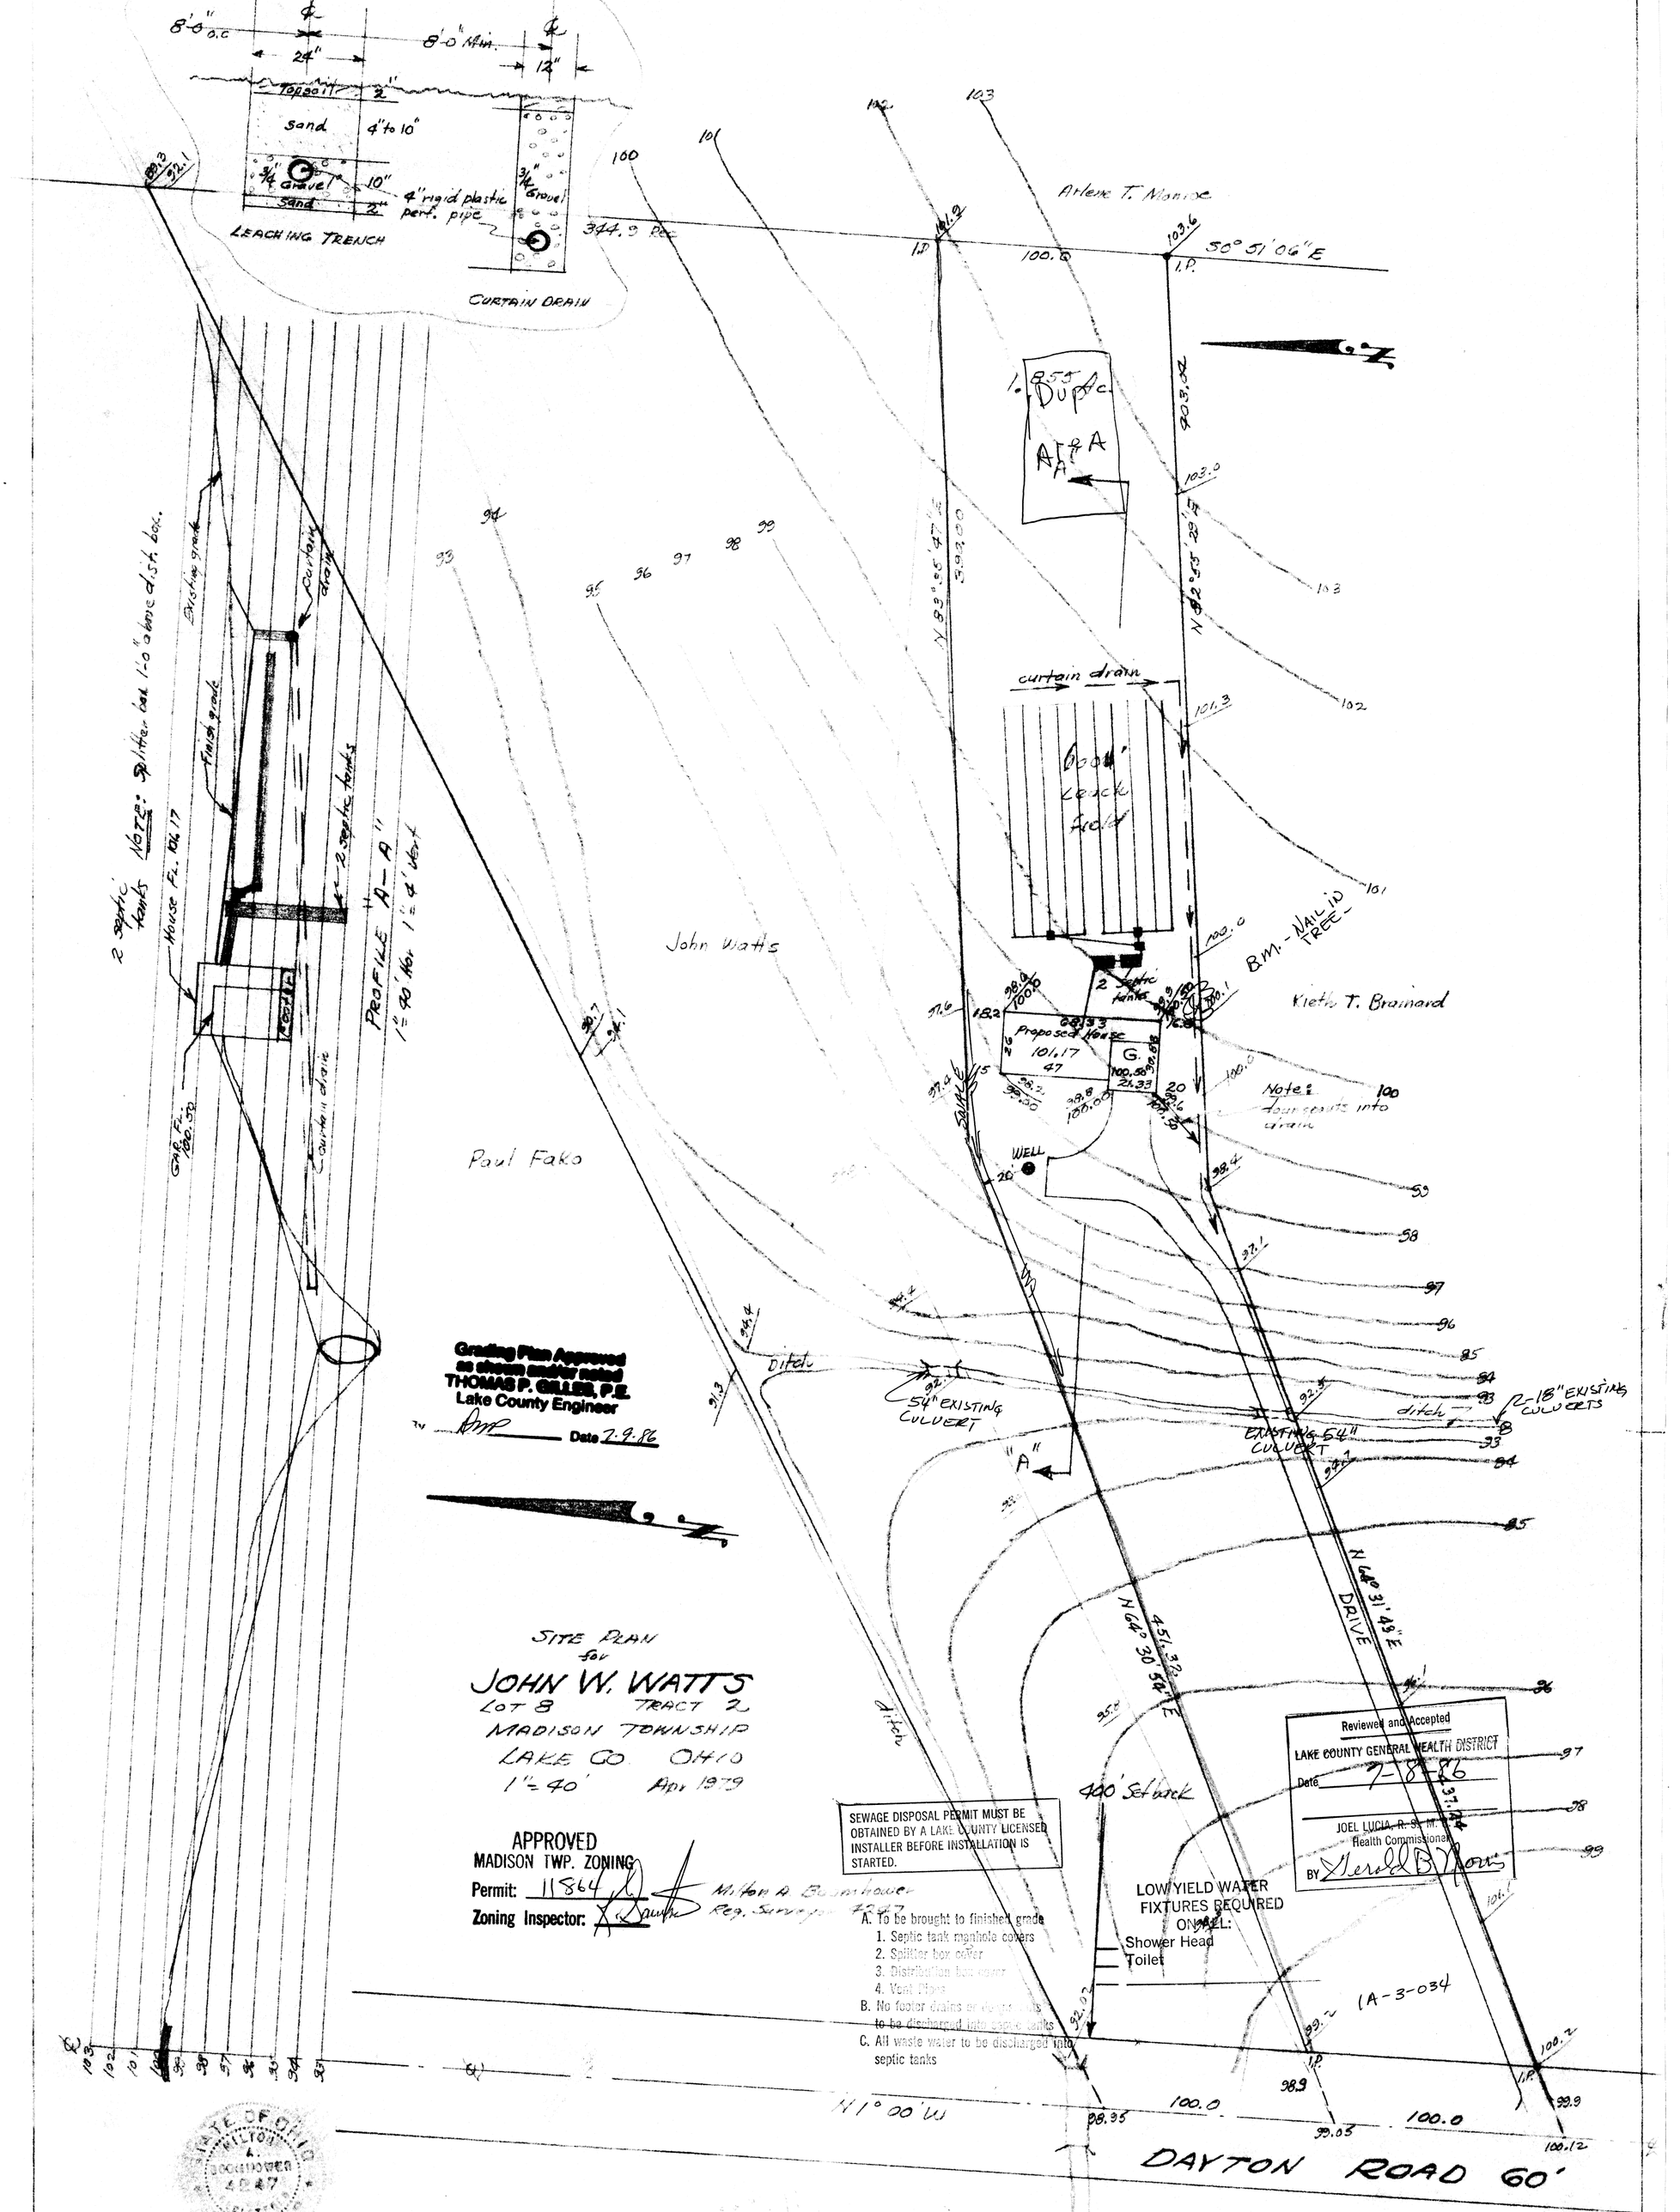

Grading Plan Approved as shown and/or noted
THOMAS P. GILLES, P.E.
Lake County Engineer
By [signature] Date 7-9-86

SITE PLAN
for
JOHN W. WATTS
LOT 8 TRACT 2
MADISON TOWNSHIP
LAKE CO. OHIO
1" = 40' Apr 1979

APPROVED
MADISON TWP. ZONING
Permit: 11864
Zoning Inspector: [signature]
Milton A. Boomhower
Reg. Surveyor 4247

SEWAGE DISPOSAL PERMIT MUST BE OBTAINED BY A LAKE COUNTY LICENSED INSTALLER BEFORE INSTALLATION IS STARTED.

A. To be brought to finished grade
1. Septic tank manhole covers
2. Splitter box cover
3. Distribution box cover
4. Vent Pipes
B. No footer drains or downspouts to be discharged into septic tanks
C. All waste water to be discharged into septic tanks

LOW YIELD WATER FIXTURES REQUIRED ON ALL:
Shower Head
Toilet

Reviewed and Accepted
LAKE COUNTY GENERAL HEALTH DISTRICT
Date 7-8-86
JOEL LUCIA, R. S., M. P. H.
Health Commissioner
BY Gerald B. Morris

STATE OF OHIO
MILTON A. BOOMHOWER
4247