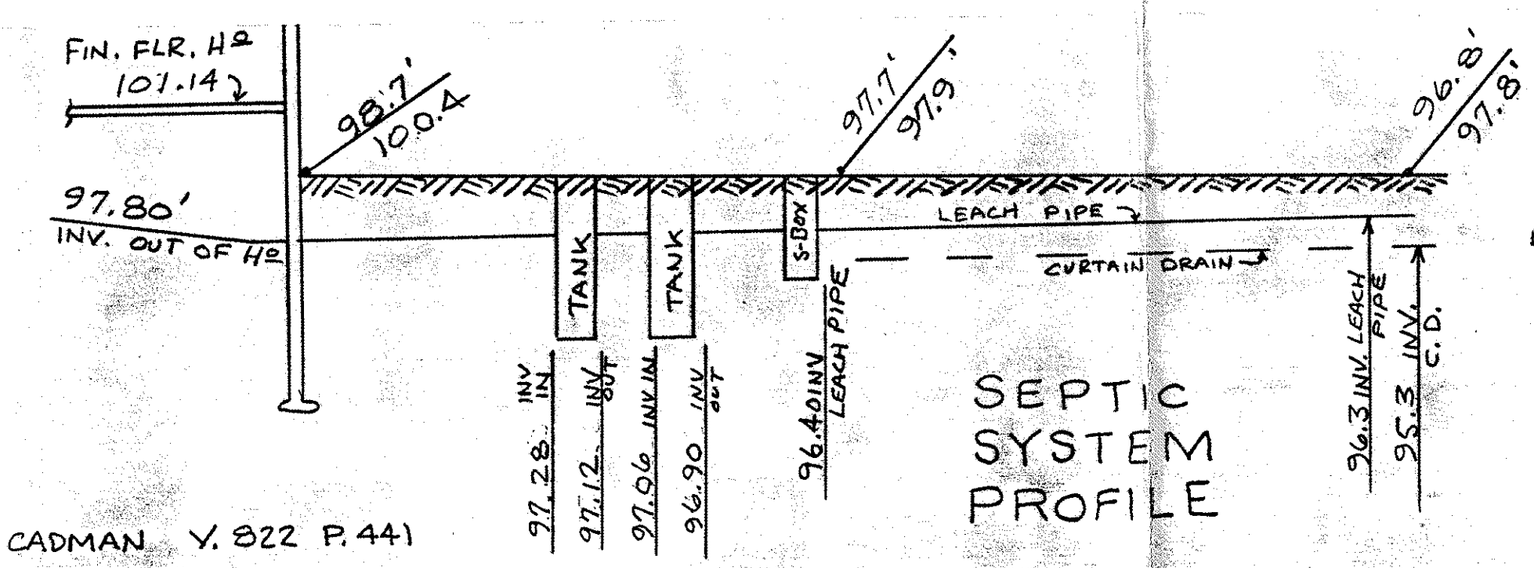

SEPTIC SYSTEM PROFILE

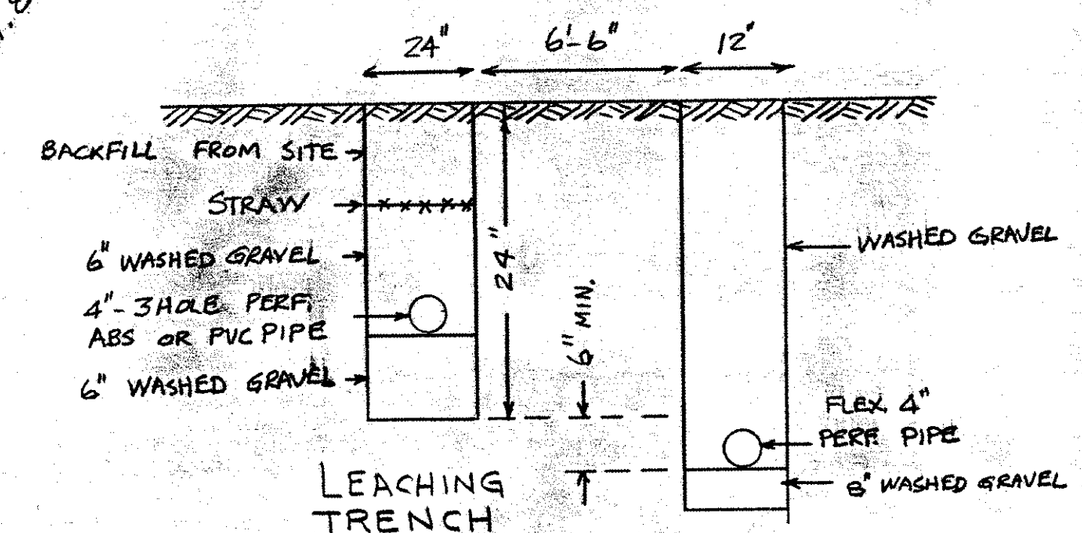

LEACHING TRENCH CROSS SECTION

CURTAIN DRAIN CROSS SECTION

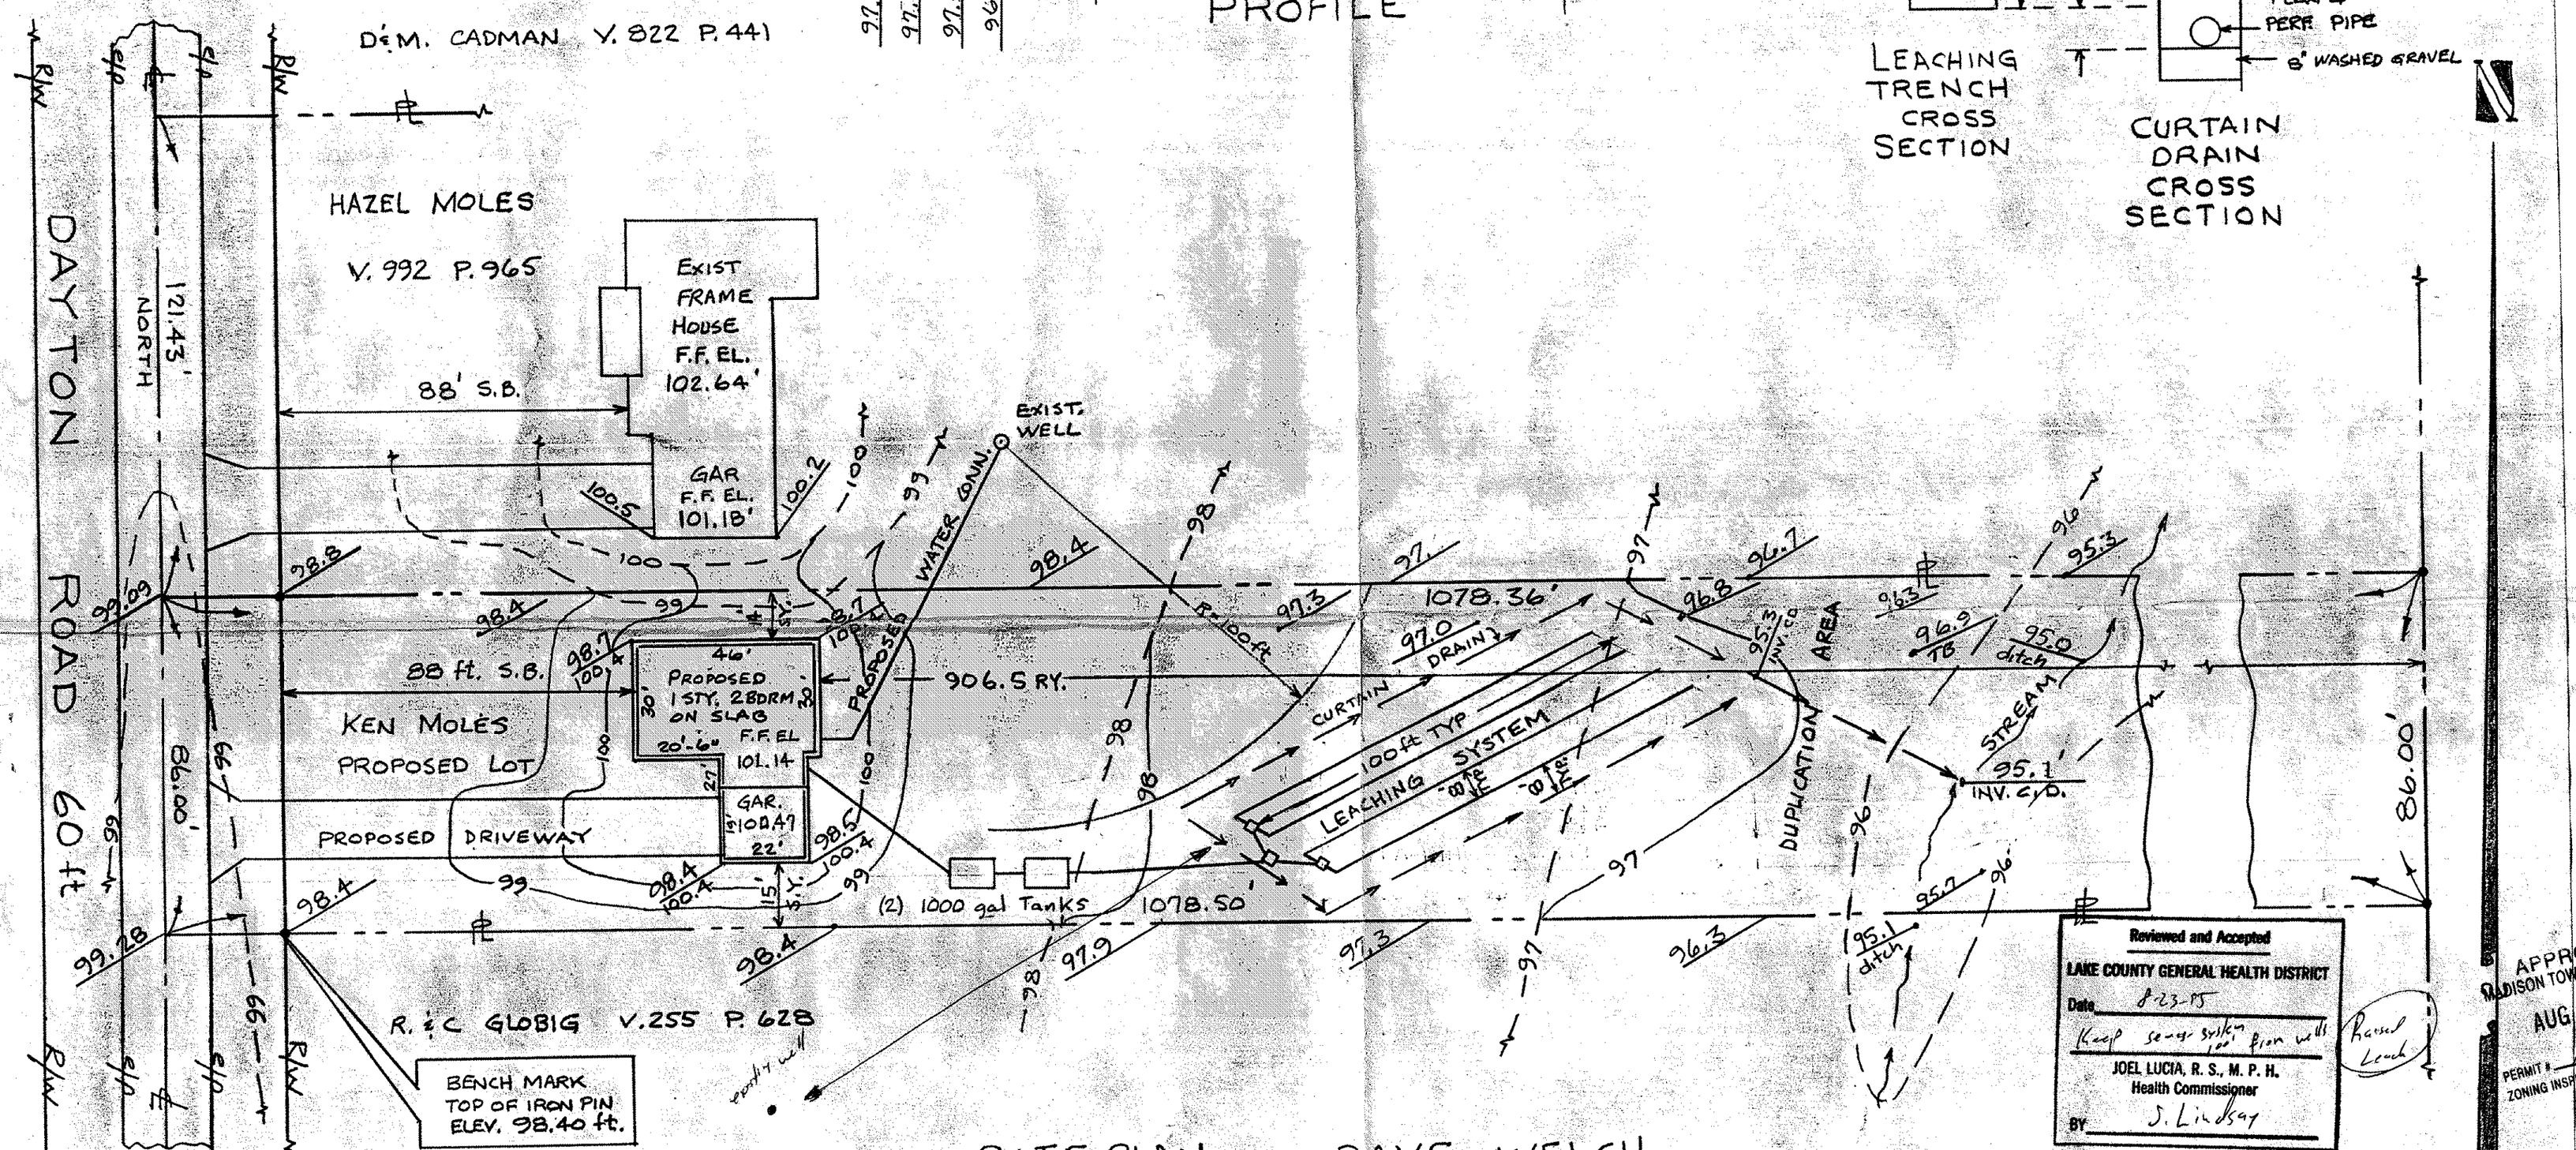

SITE PLAN FOR DAVE WELCH

PART OF MADISON TOWNSHIP, LAKE COUNTY

LOT No. 8 TRACT No. 2

13 AUG. 1995

LEGEND:

98.7 EXIST. ELEV.

101.2 PROP. ELEV.

--98-- EXIST. CONTOUR ELEV.

—97— PROP. CONTOUR ELEV.

LOW YIELD WATER FIXTURES REQUIRED ON ALL:
- Shower Head
- Toilet

JIM PETER LAND SURVEY.
4759 CROSBY-COOK Rd.
ROME, OHIO 44085

SCALE 1" = 30 ft.

STATE OF OHIO JAMES M. PETER 6420 REGISTERED SURVEYOR

SEWAGE DISPOSAL PERMIT MUST BE OBTAINED BY A LAKE COUNTY LICENSED INSTALLER BEFORE INSTALLATION IS STARTED.

A. To be brought to finished grade
1. Septic tank manhole covers
2. Splitter box cover
3. Distribution box cover

B. No footer drains or downspouts to be discharged into septic tanks

C. All waste water to be discharged into septic tanks

DWG. 950803

I THE UNDERSIGNED HEREBY CERTIFY THAT THE TOPOGRAPHY SHOWN HEREON INDICATED BY ONE FOOT CONTOURS & ELEVATIONS REPRESENTS AN ACTUAL FIELD TOPOGRAPHIC SURVEY MADE BY ME ON THE 12th DAY OF AUGUST, 1995 & THAT AS OF THAT DATE THE ELEVATIONS EXISTED AS SHOWN HEREON

J M Peter

Approved
Approved and/or noted
THOMAS A. GILLES, P.E.
Lake County Engineer
By GLH Date 9 6 95