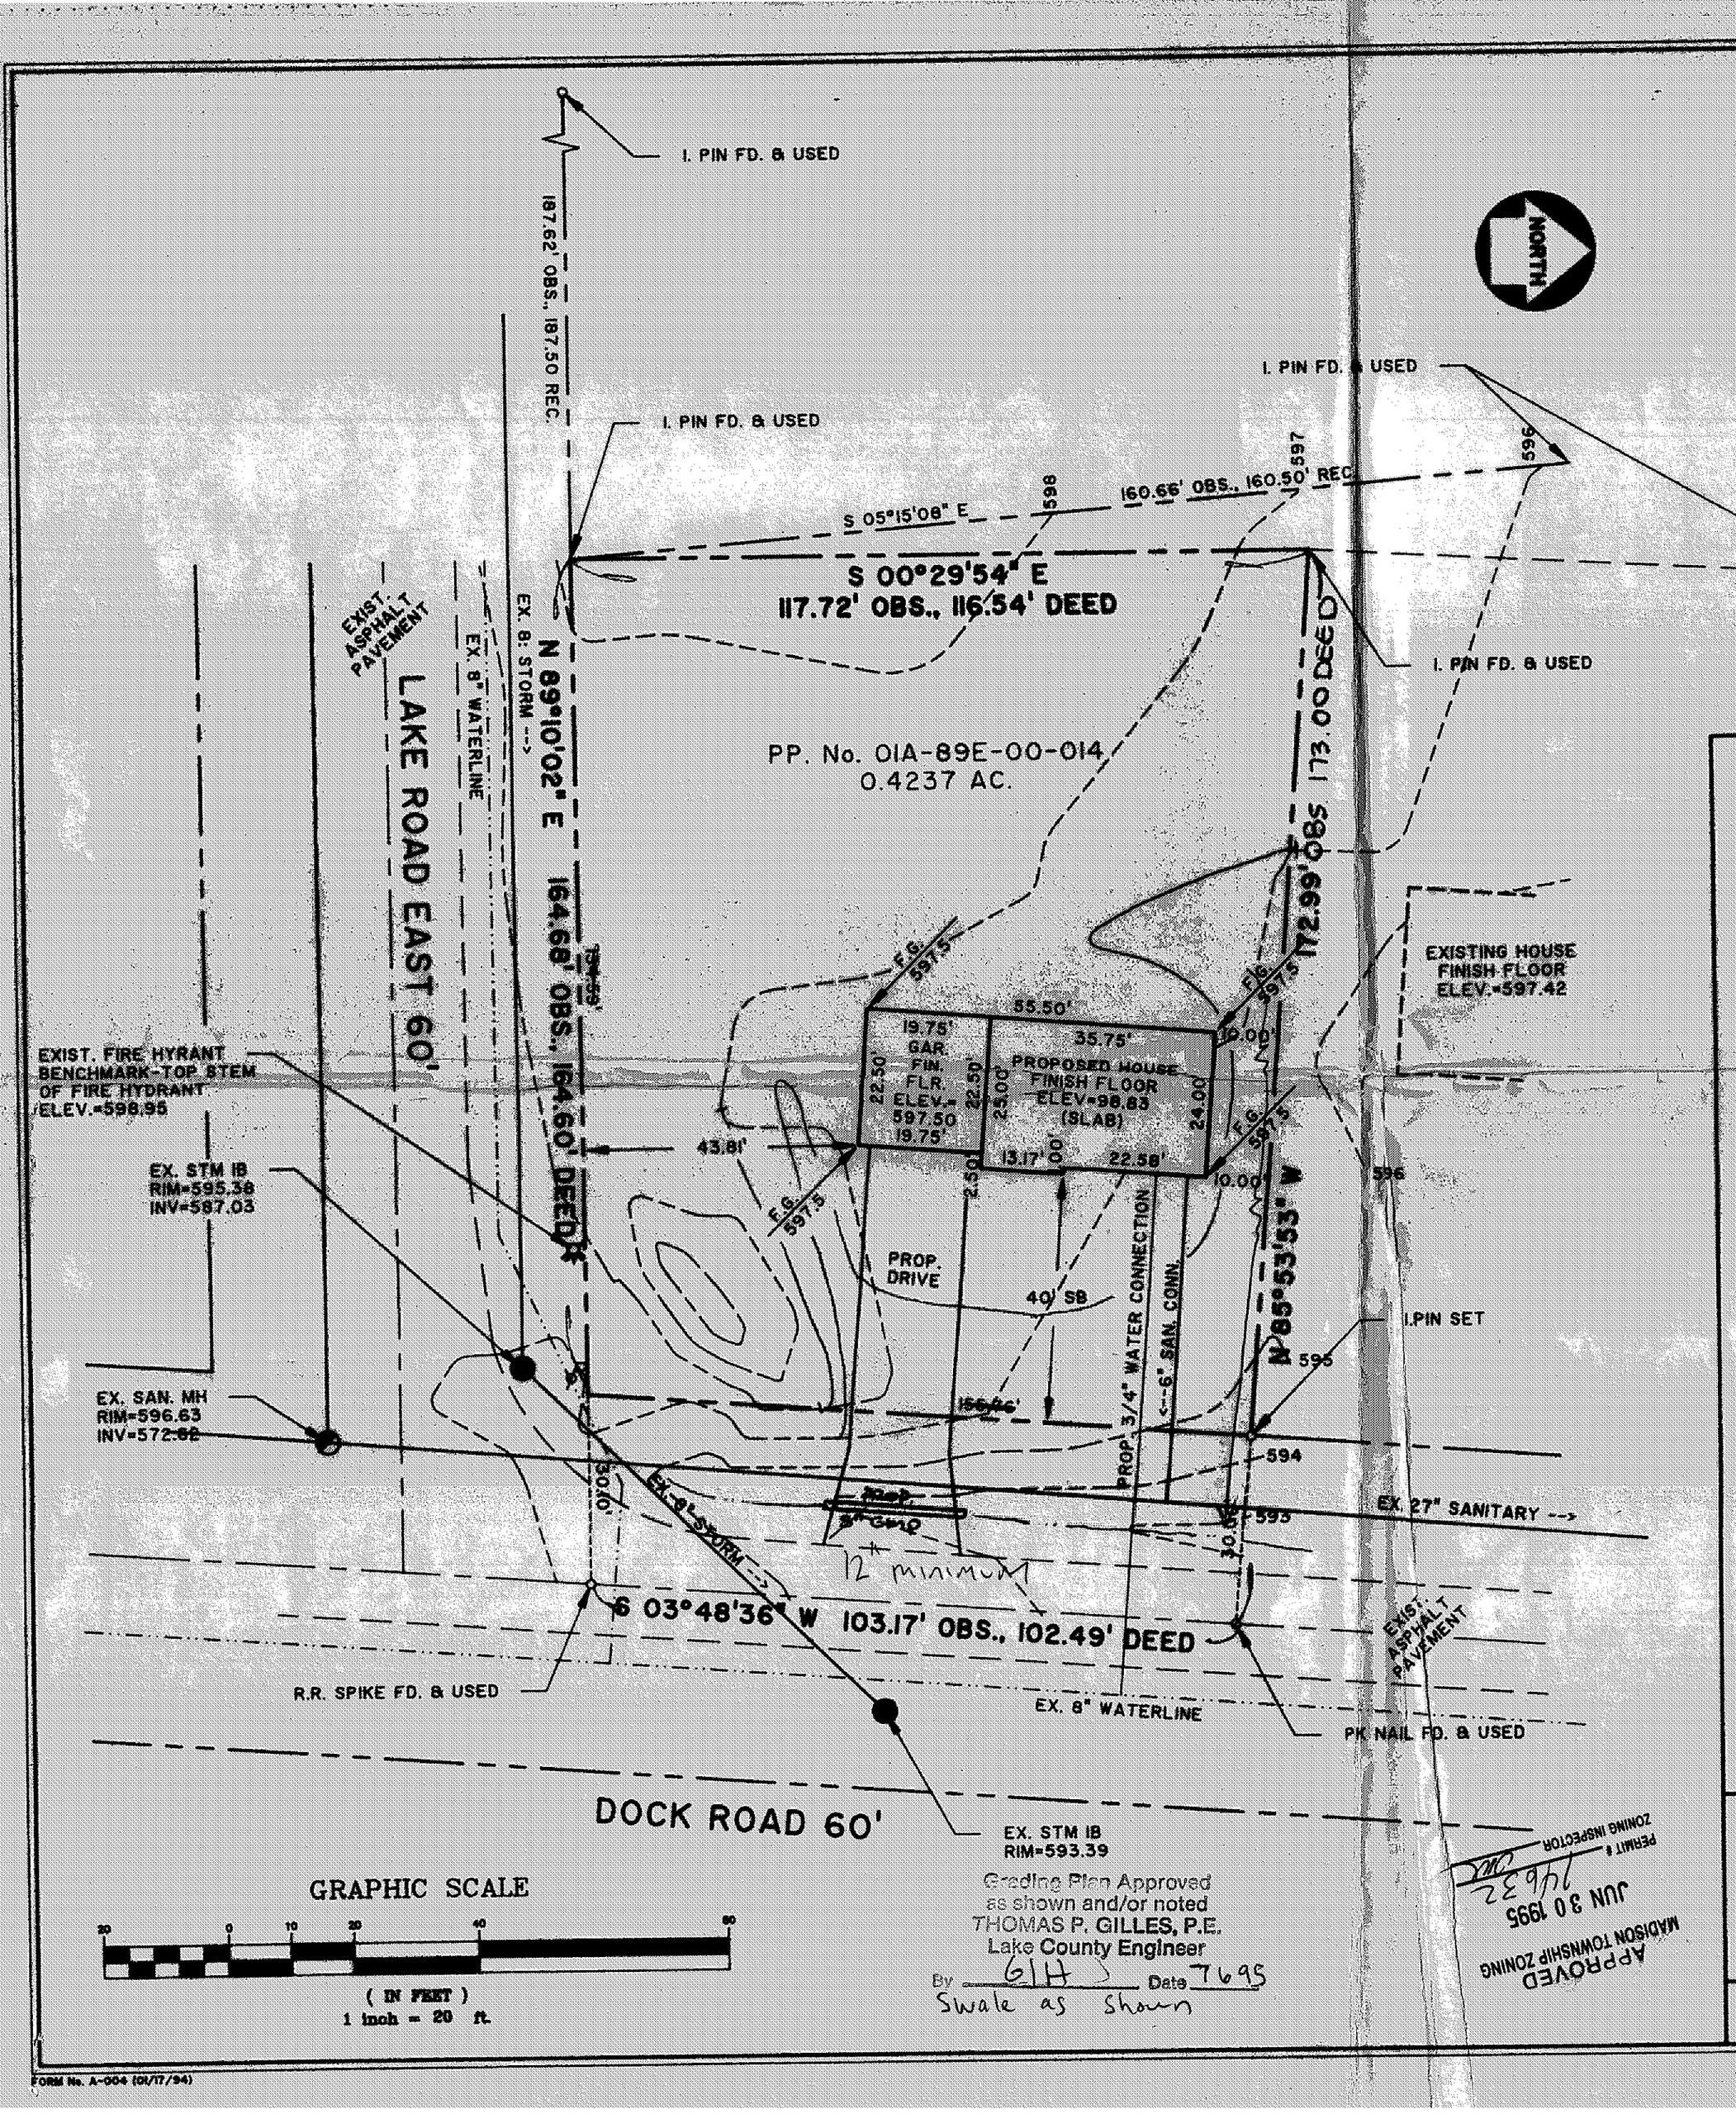


## GENERAL NOTES:

1. DRIVEWAY APRON TO BE 6" THICK
2. BENCHMARK - TOP STEM OF FIRE HYDRANT LOCATED AT NW CORNER OF LAKE EAST AND DOCK RD., ELEV=598.95

## LEGEND

EXISTING CONTOUR
PROPOSED CONTOUR

100.00 / 100.00 — EXISTING ELEVATION / PROPOSED ELEVATION

STATE OF OHIO
DAVID W. NOVAK
S-7507
REGISTERED SURVEYOR

## CERTIFICATION

"I THE UNDERSIGNED HEREBY CERTIFY THAT THIS TOPOGRAPHY INDICATED BY 1' CONTOURS AND ELEVATIONS SHOWN HEREON REPRESENTS AN ACTUAL SURVEY MADE BY ME ON THE 15th DAY OF JUNE , 1995 AND THE ELEVATIONS WERE TAKEN AT APPROPRIATE INTERVALS AND AS OF THAT DAY THEY EXISTED AS INDICATED HEREON.

"I HEREBY CERTIFY THAT THIS PLAN WAS PREPARED BY ME AND IS CORRECT TO THE BEST OF MY KNOWLEDGE"

DAVID W. NOVAK, P.S. No. 7507


PREPARED BY:

*Himebaugh and Novak*

*Surveyors and Site Consultants*
*8663 Tyler Boulevard*
*Mentor, Ohio 44060-4346*
*(216) 974-7670, (216) 255-5900 FAX.*


**SITE PLAN:** PP. NO. 01A-089E-00-014 MADISON TOWNSHIP
NORTHWEST CORNER OF LAKE EAST ROAD AND DOCK ROAD, 0.4237 AC.

PREPARED FOR: SCHONIGER BROTHERS CONSTRUCTION, INC.
SCALE: 1" = 20'
DATE: JUNE 17, 1995
DRAWN BY: DAVID W. NOVAK

95042

FORM No. A-004 (01/17/94)