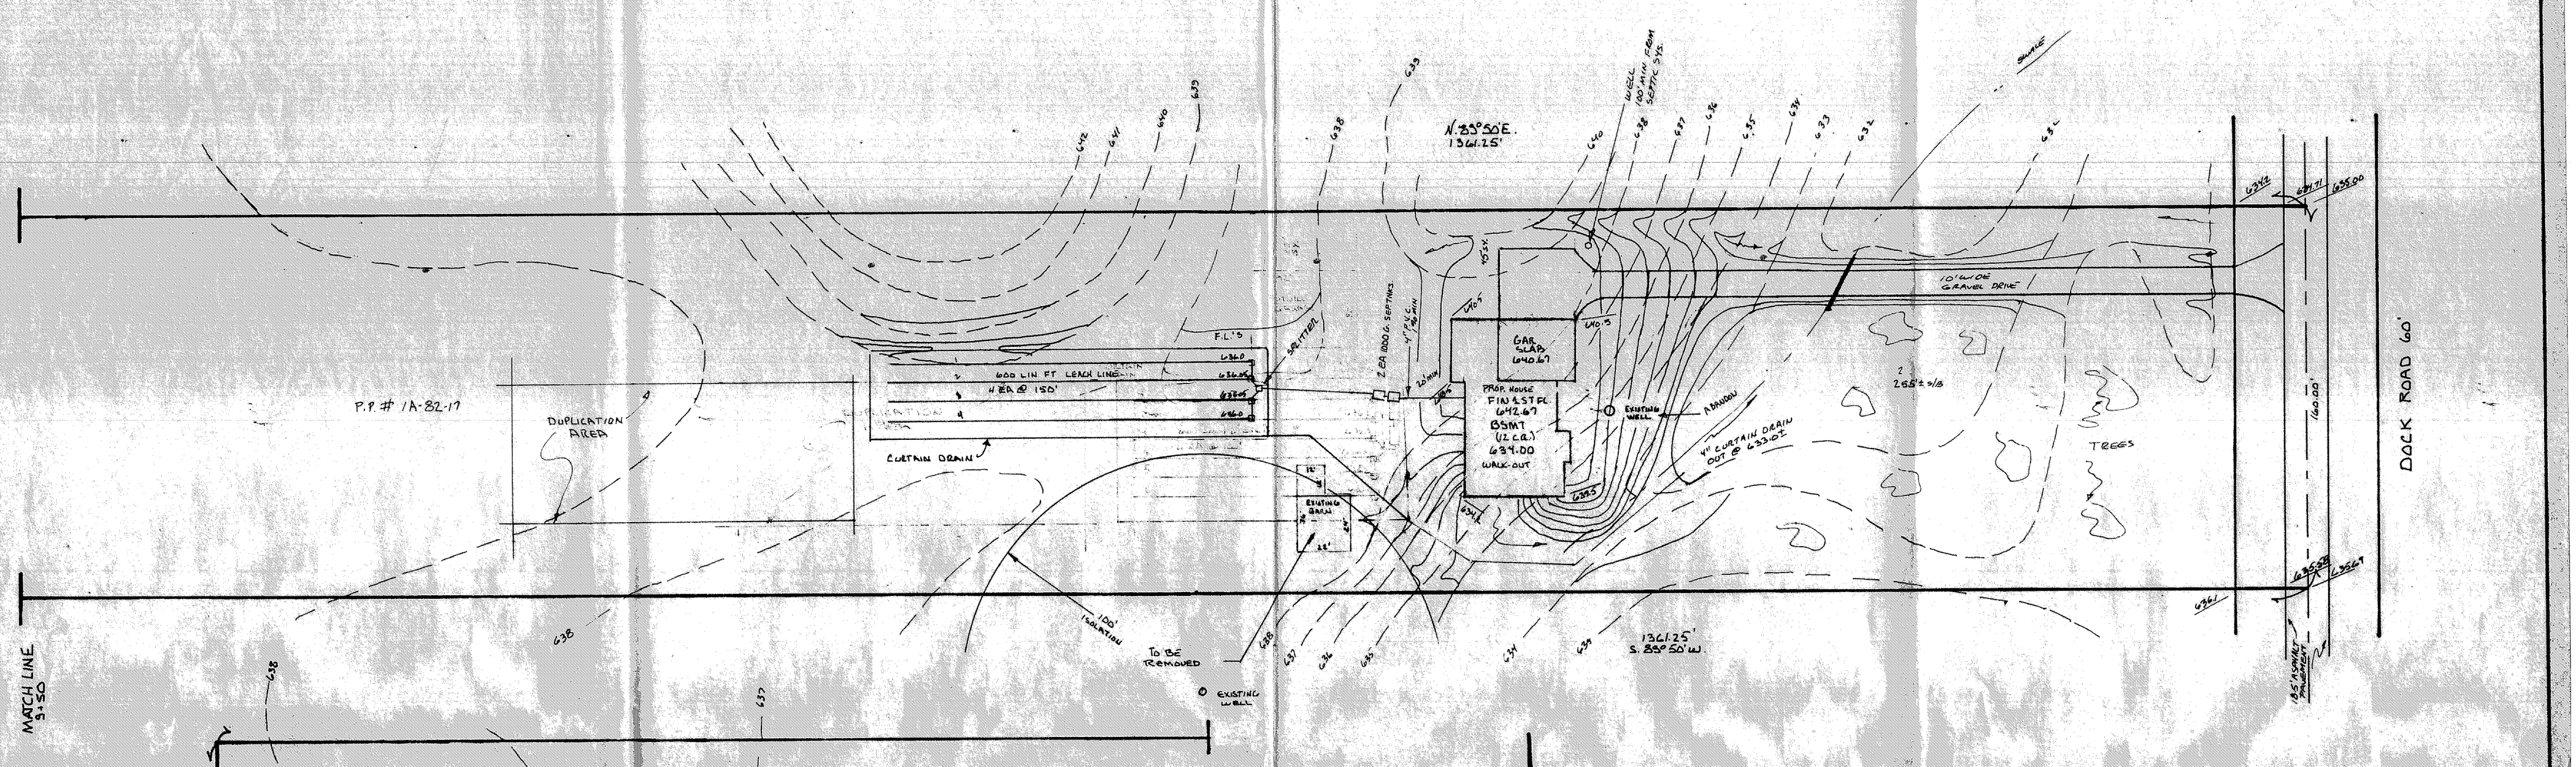

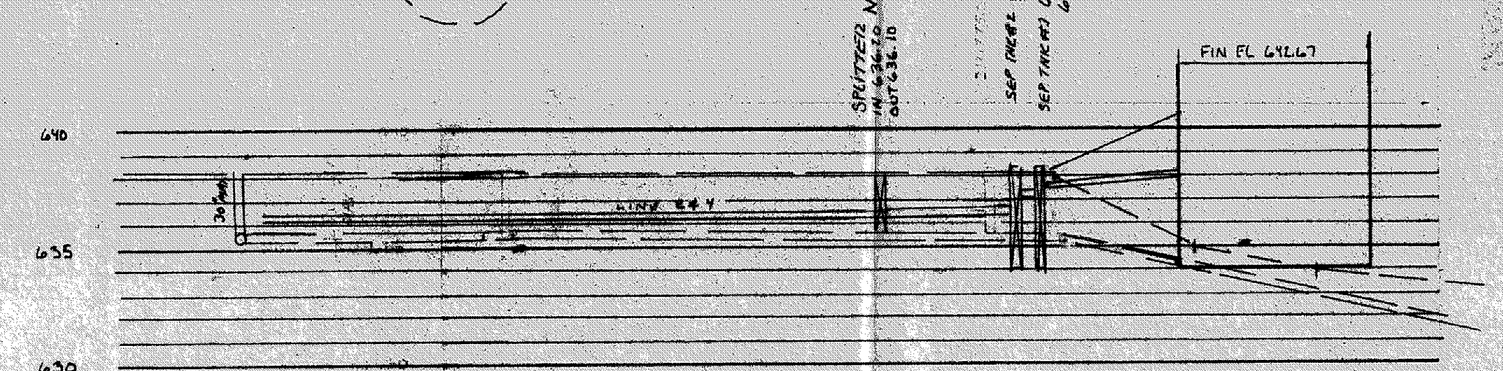

PROFILE HOR. 1" = 30'
VER. 1" = 5'

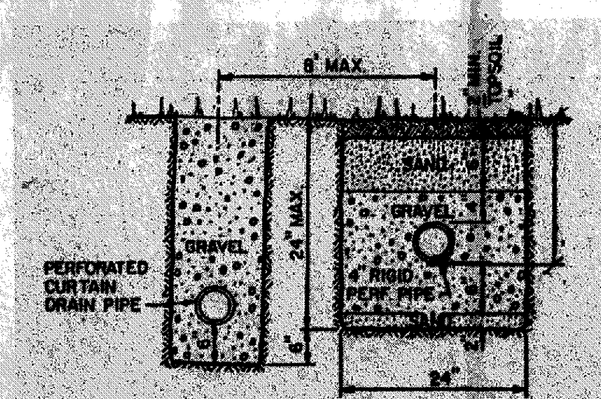

TRENCH DETAIL

NORTH

SEWAGE DISPOSAL PERMIT MUST BE OBTAINED BY A LAKE COUNTY LICENSED INSTALLER BEFORE INSTALLATION IS STARTED.

LOW YIELD WATER FIXTURES REQUIRED ON ALL:
— Shower Head
— Toilet
— _____

A. To be brought to finished grade
1. Septic tank manhole covers
2. Splitter box cover
3. Distribution box cover
" " "
B. No footer drains or downspouts to be discharged into septic tanks
C. All waste water to be discharged into septic tanks

Grading Plan Approved as shown and/or noted
THOMAS P. GILLES, P.E.
Lake County Engineer
BY _____ Date 5-10-96

Reviewed and Accepted
LAKE COUNTY GENERAL HEALTH DISTRICT
Date 4-12-96
JOEL LUCIA, R. S., M. P. H.
Health Commissioner
BY _____

APPROVED
MADISON TOWNSHIP ZONING
APR 18 1996
DIRECTOR

"I, [illegible], hereby certify that this topography, indicated by [illegible] contours, and elevations shown hereon represent an actual field survey made by me on the 15 day of MAR, 19 96 and that the elevations were taken at appropriate intervals and that as of that date they existed as indicated hereon."

John C. Slomiczny — ES-6356
Name — Reg. No

SITE PLAN FOR:
SIMMONS CONSTRUCTION L.L.C.
APRIL 96 SCALE 1"=30'
AS RECORDED IN VOL. 1086 PG. 301 L.C.R.D.'S
TOWNSHIP OF MADISON, LAKE COUNTY STATE OF OHIO

— — — EXISTING GRADES
——— PROPOSED
———→ SWALE

REVISIONS
⚠ APR 11 '96 SHOW WAT. WELL ADJ PROP CHG. SEPTIC DESIGN

2 WORKING DAYS BEFORE YOU DIG

JOB# 96-2207 DRWG# 96-1942