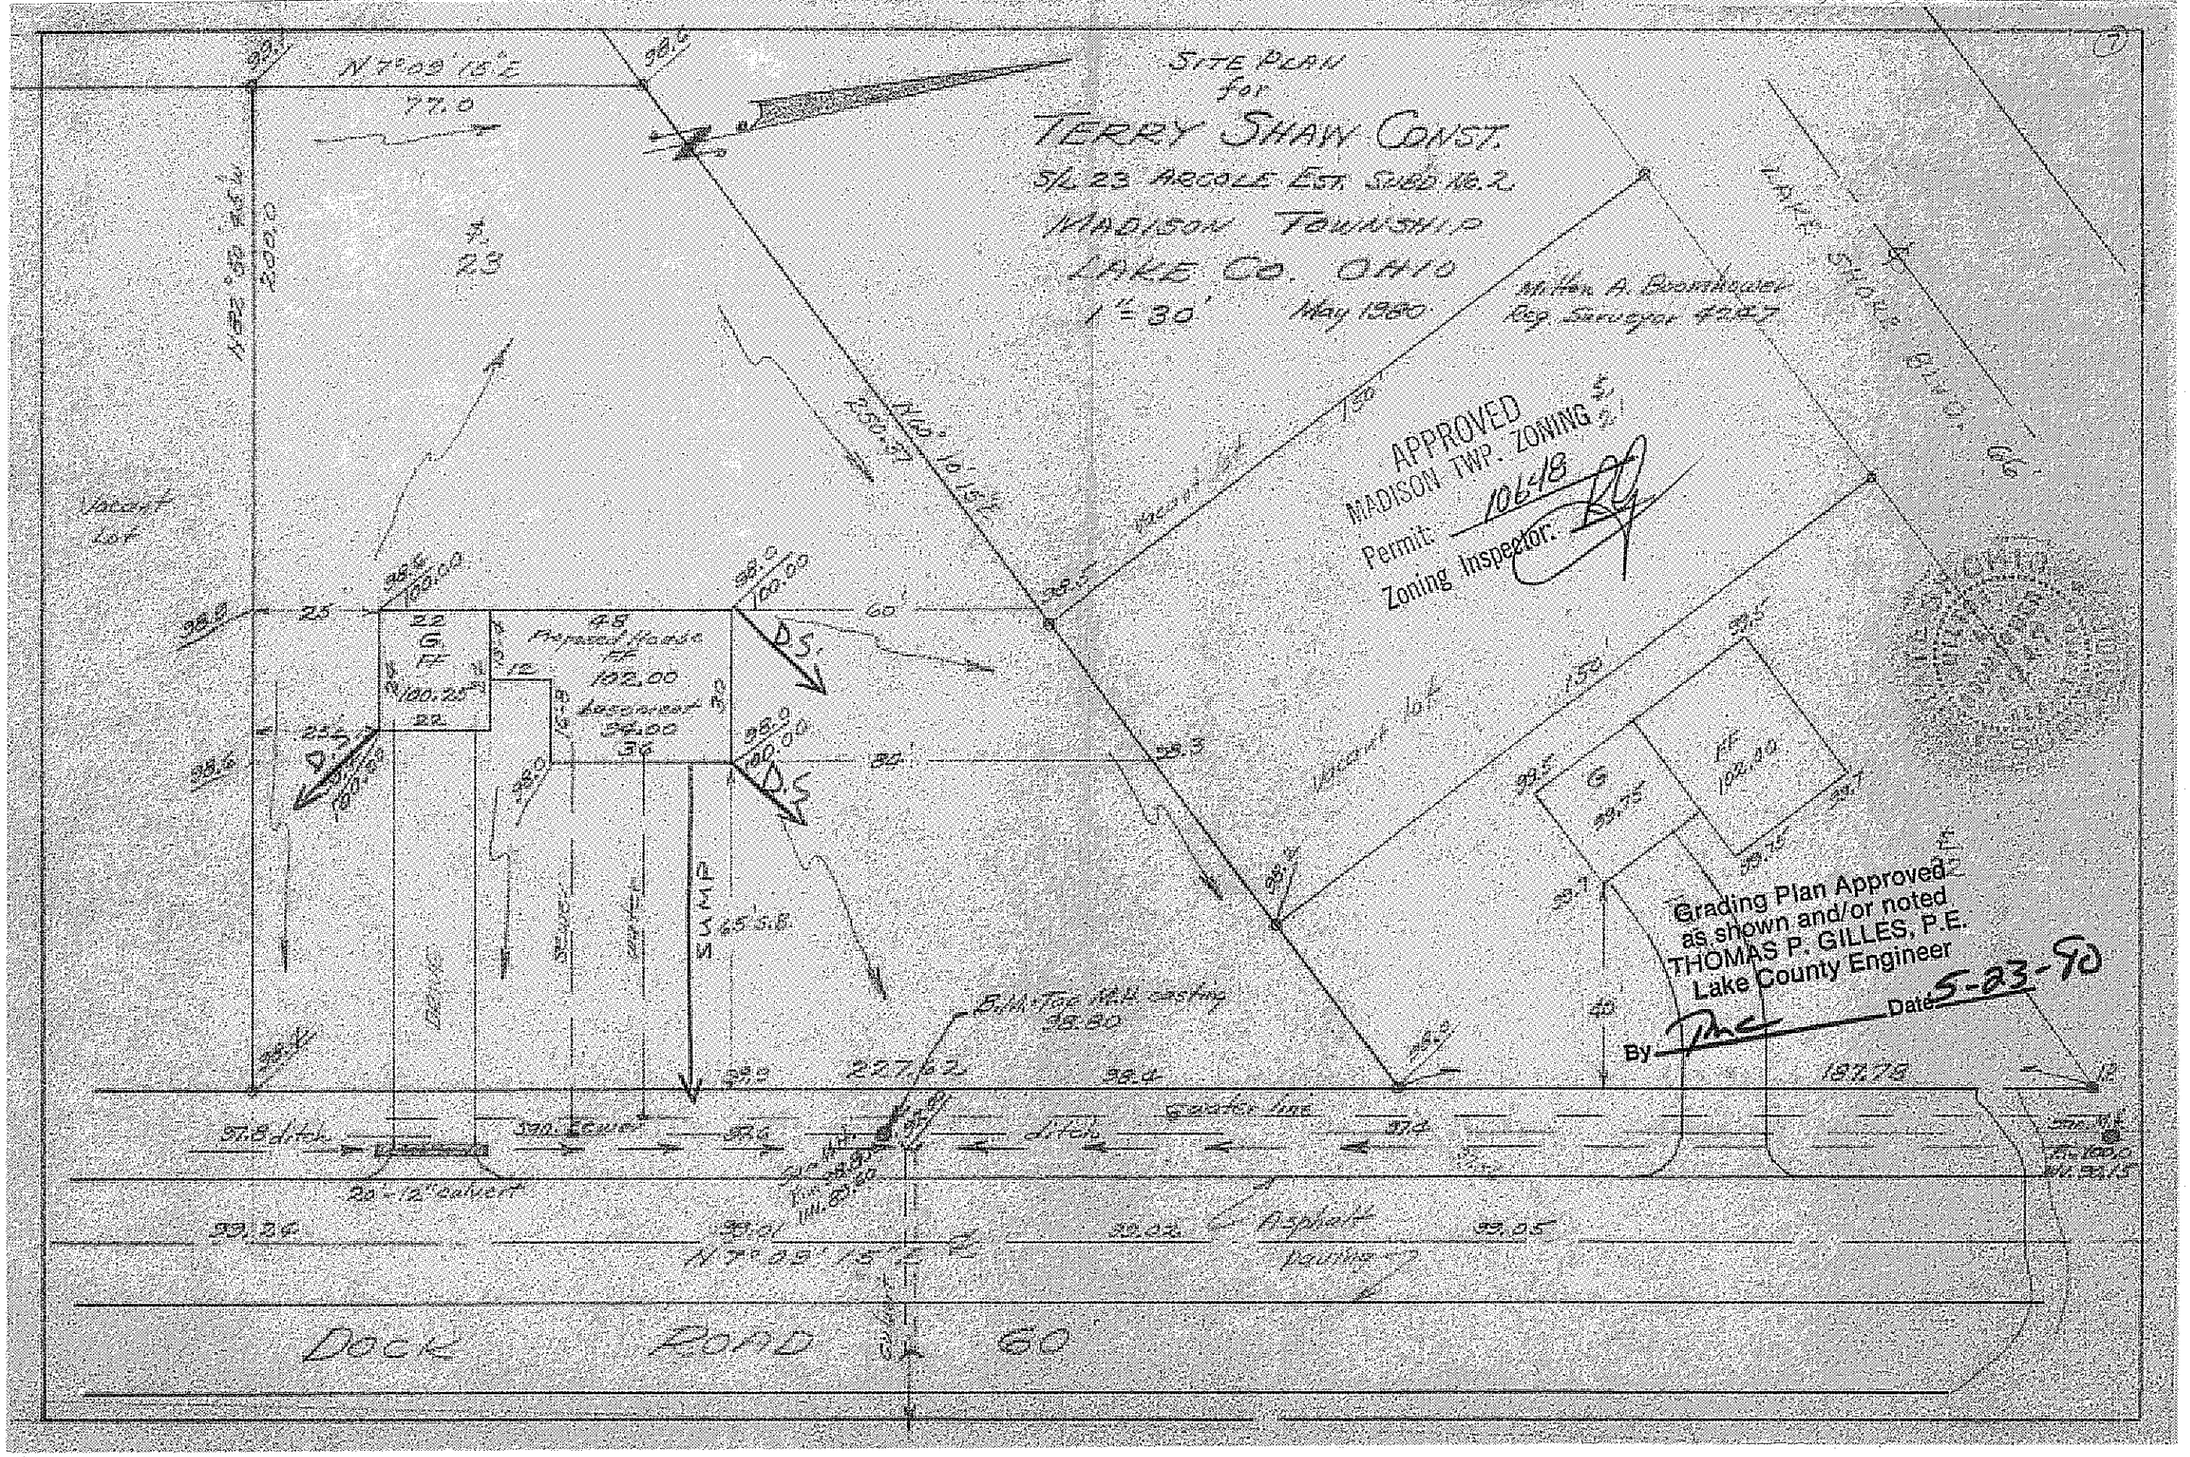
SITE PLAN
for
TERRY SHAW CONST.
S/L 23 ARCOLE EST. SUBD. No. 2
MADISON TOWNSHIP
LAKE CO. OHIO
1" = 30'
May 1980
Milton A. Boomhower
Reg. Surveyor 4247
APPROVED
MADISON TWP. ZONING
Permit: 10648
Zoning Inspector:
Grading Plan Approved
as shown and/or noted
THOMAS P. GILLES, P.E.
Lake County Engineer
By
Date 5-23-90
N 7°09' 15" E
77.0
N 82°50' 45" W
200.0
N 60° 10' 15" E
250.37
Vacant Lot
Vacant lot
Vacant lot
LAKE SHORE BLVD. 66'
22
G
FF
100.25
48
Proposed House
FF
102.00
basement
94.00
D.S.
D.S.
D.S.
SUMP
65' S.B.
B.M. Top M.H. casting
98.80
227.62
187.78
Water line
ditch
ditch
20'-12" culvert
Asphalt paving
N 7°09' 15" E
DOCK ROAD 60