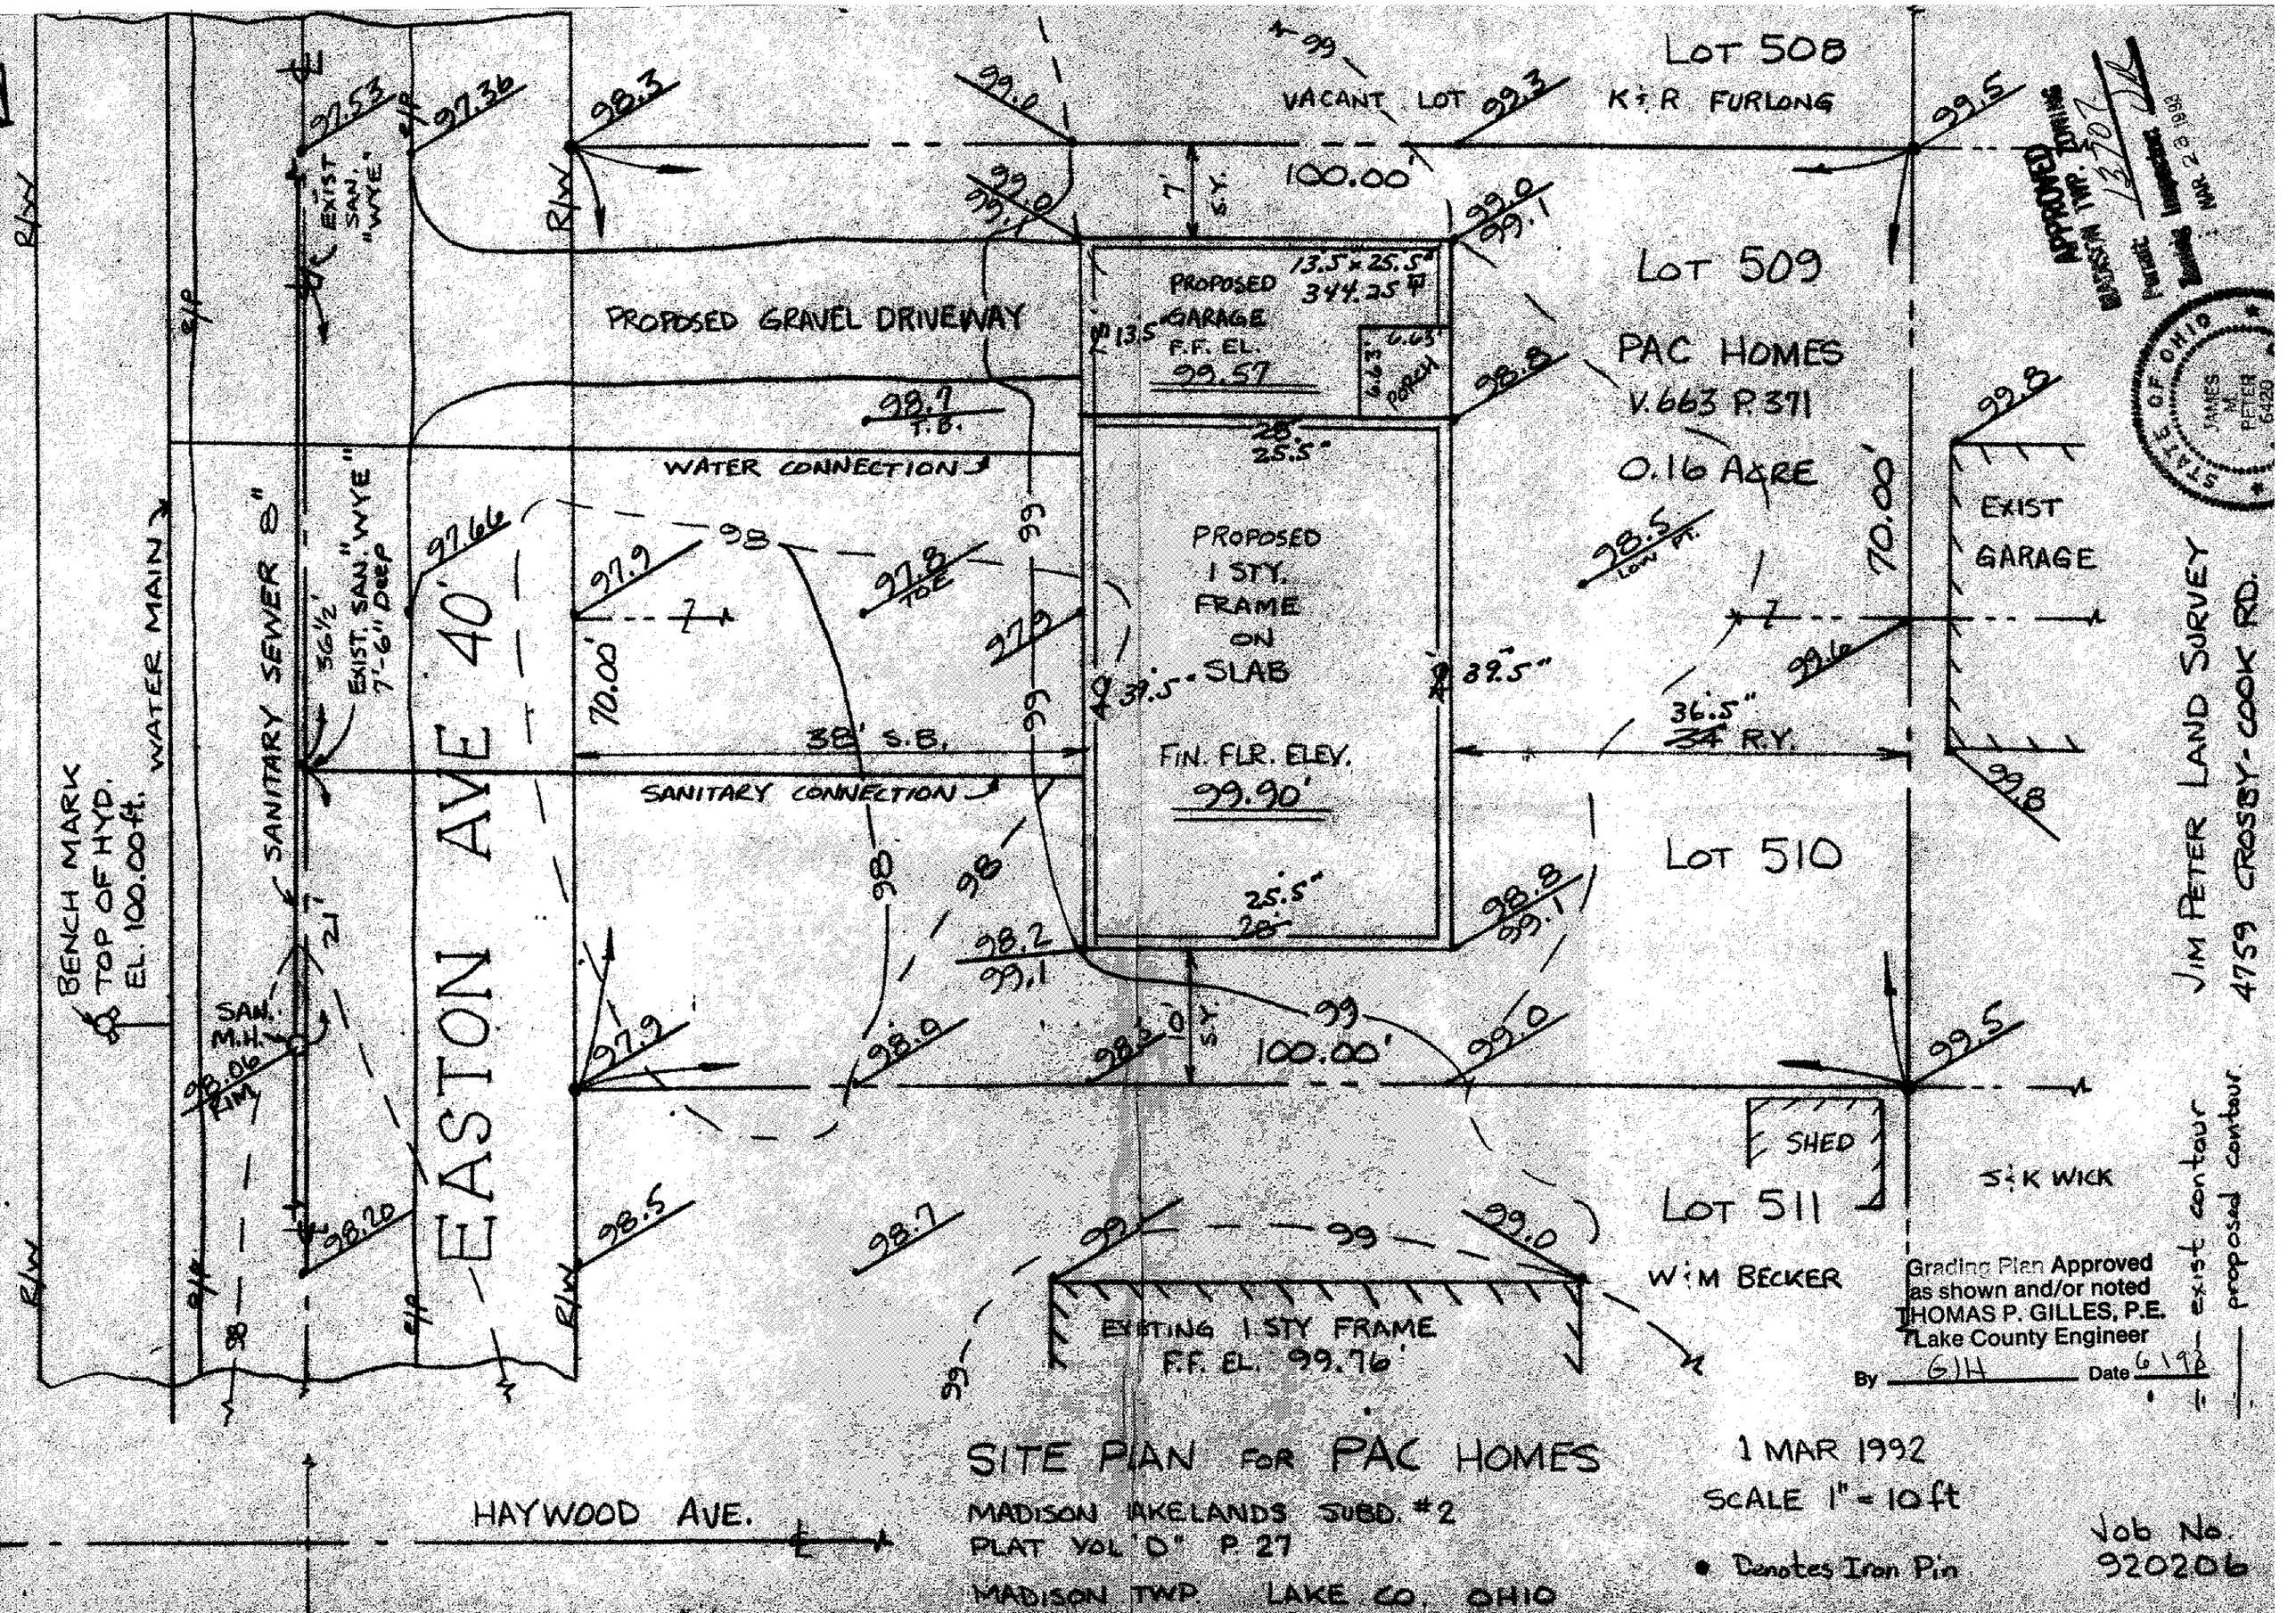
LOT 508
K & R FURLONG
VACANT LOT
100.00'
LOT 509
PAC HOMES
V.663 P.371
0.16 ACRE
PROPOSED GRAVEL DRIVEWAY
PROPOSED GARAGE
F.F. EL. 99.57
13.5' x 25.5'
344.25 ⊡
PORCH
WATER CONNECTION
PROPOSED 1 STY. FRAME ON SLAB
FIN. FLR. ELEV. 99.90'
38' S.B.
SANITARY CONNECTION
EXIST GARAGE
70.00'
36.5" R.Y.
LOT 510
LOT 511
SHED
S & K WICK
W & M BECKER
EXISTING 1 STY FRAME
F.F. EL. 99.76'
EASTON AVE 40'
WATER MAIN
SANITARY SEWER 8"
EXIST. SAN. "WYE" 7'-6" DEEP
EXIST SAN. "WYE"
SAN. M.H.
BENCH MARK TOP OF HYD. EL. 100.00 ft.
HAYWOOD AVE.
JIM PETER LAND SURVEY
4759 CROSBY-COOK RD.
exist contour
proposed contour
APPROVED
MADISON TWP. ZONING
Permit: 13707
Zoning Inspector
MAR 23 1992
STATE OF OHIO
JAMES M. PETER
6420
Grading Plan Approved as shown and/or noted
THOMAS P. GILLES, P.E.
Lake County Engineer
By GJH Date 6/92
SITE PLAN FOR PAC HOMES
MADISON LAKELANDS SUBD. #2
PLAT VOL "D" P. 27
MADISON TWP. LAKE CO. OHIO
1 MAR 1992
SCALE 1" = 10 ft
• Denotes Iron Pin
Job No. 920206