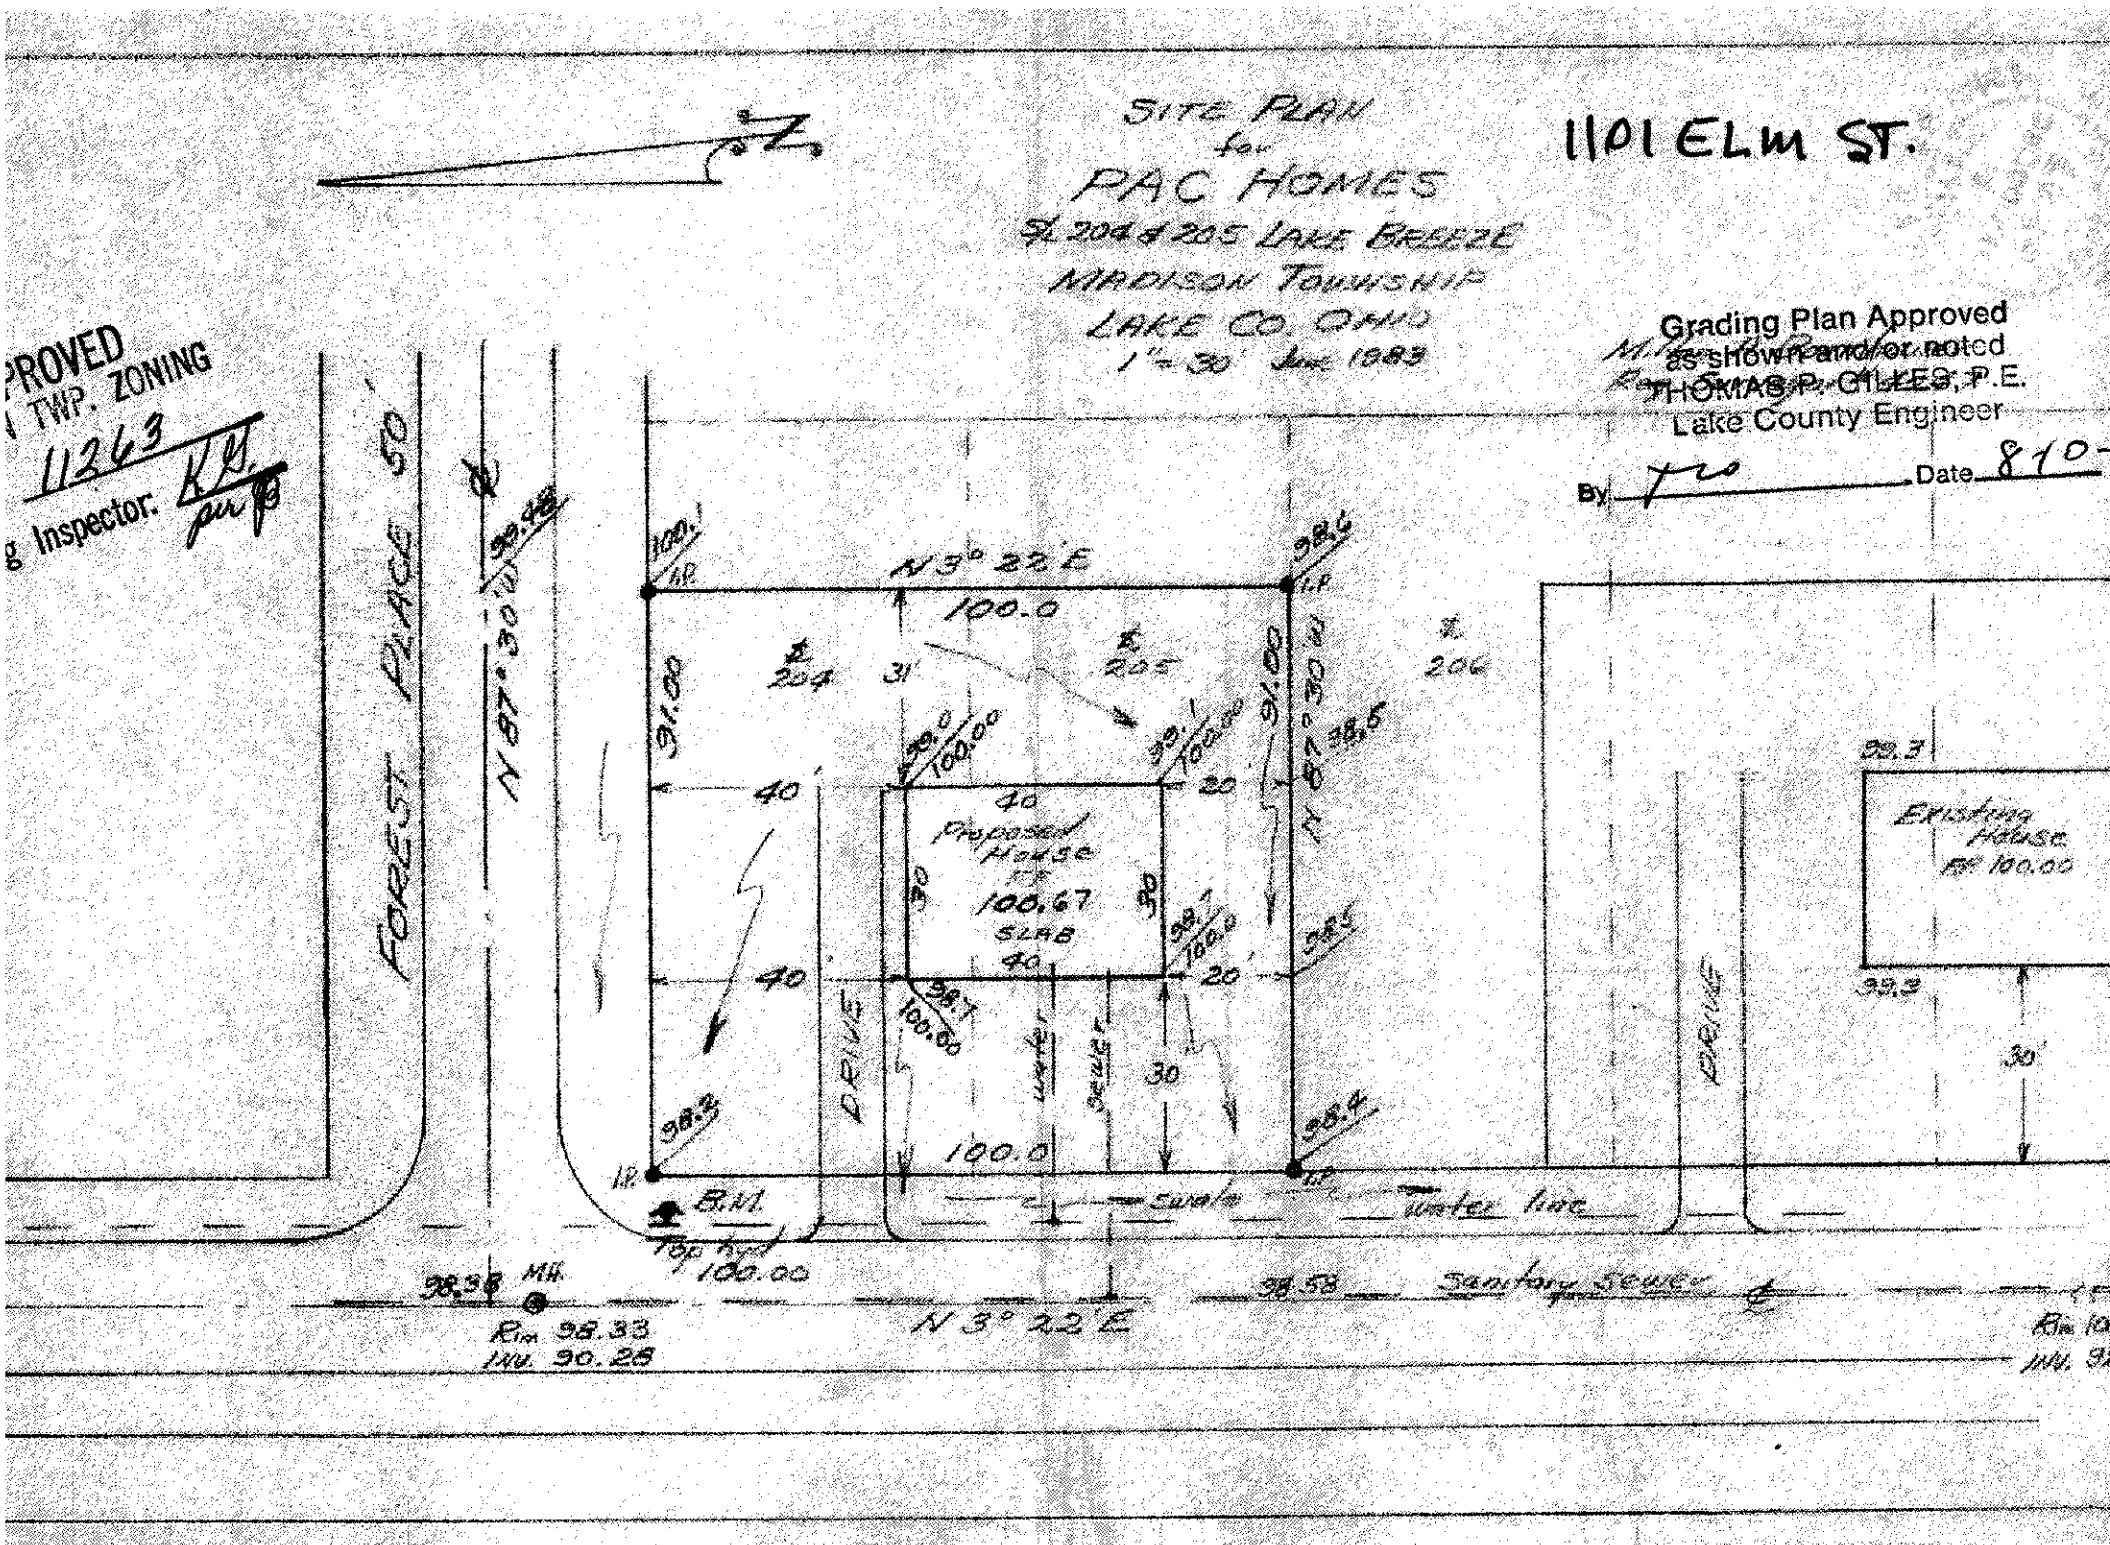
SITE PLAN
for
PAC HOMES
S/L 204 & 205 LAKE BREEZE
MADISON TOWNSHIP
LAKE CO. OHIO
1" = 30' June 1983
1101 ELM ST.
Grading Plan Approved
as shown and/or noted
THOMAS P. GILLES, P.E.
Lake County Engineer
By
Date 8-10-
PROVED
TWP. ZONING
11263
Inspector:
FOREST PLACE 50'
N 87° 30' W
N 3° 22' E
100.0
91.00
204
205
206
Proposed House
100.67
SLAB
Existing House
100.00
DRIVE
water
sewer
swale
water line
Sanitary sewer
B.M.
Top hyd
100.00
MH
Rim 98.33
INV. 90.28
98.38
98.58
98.2
98.4
98.5
98.6
98.7
99.3
100.1
100.00
99.0
99.1
30'
40'
20'
31'