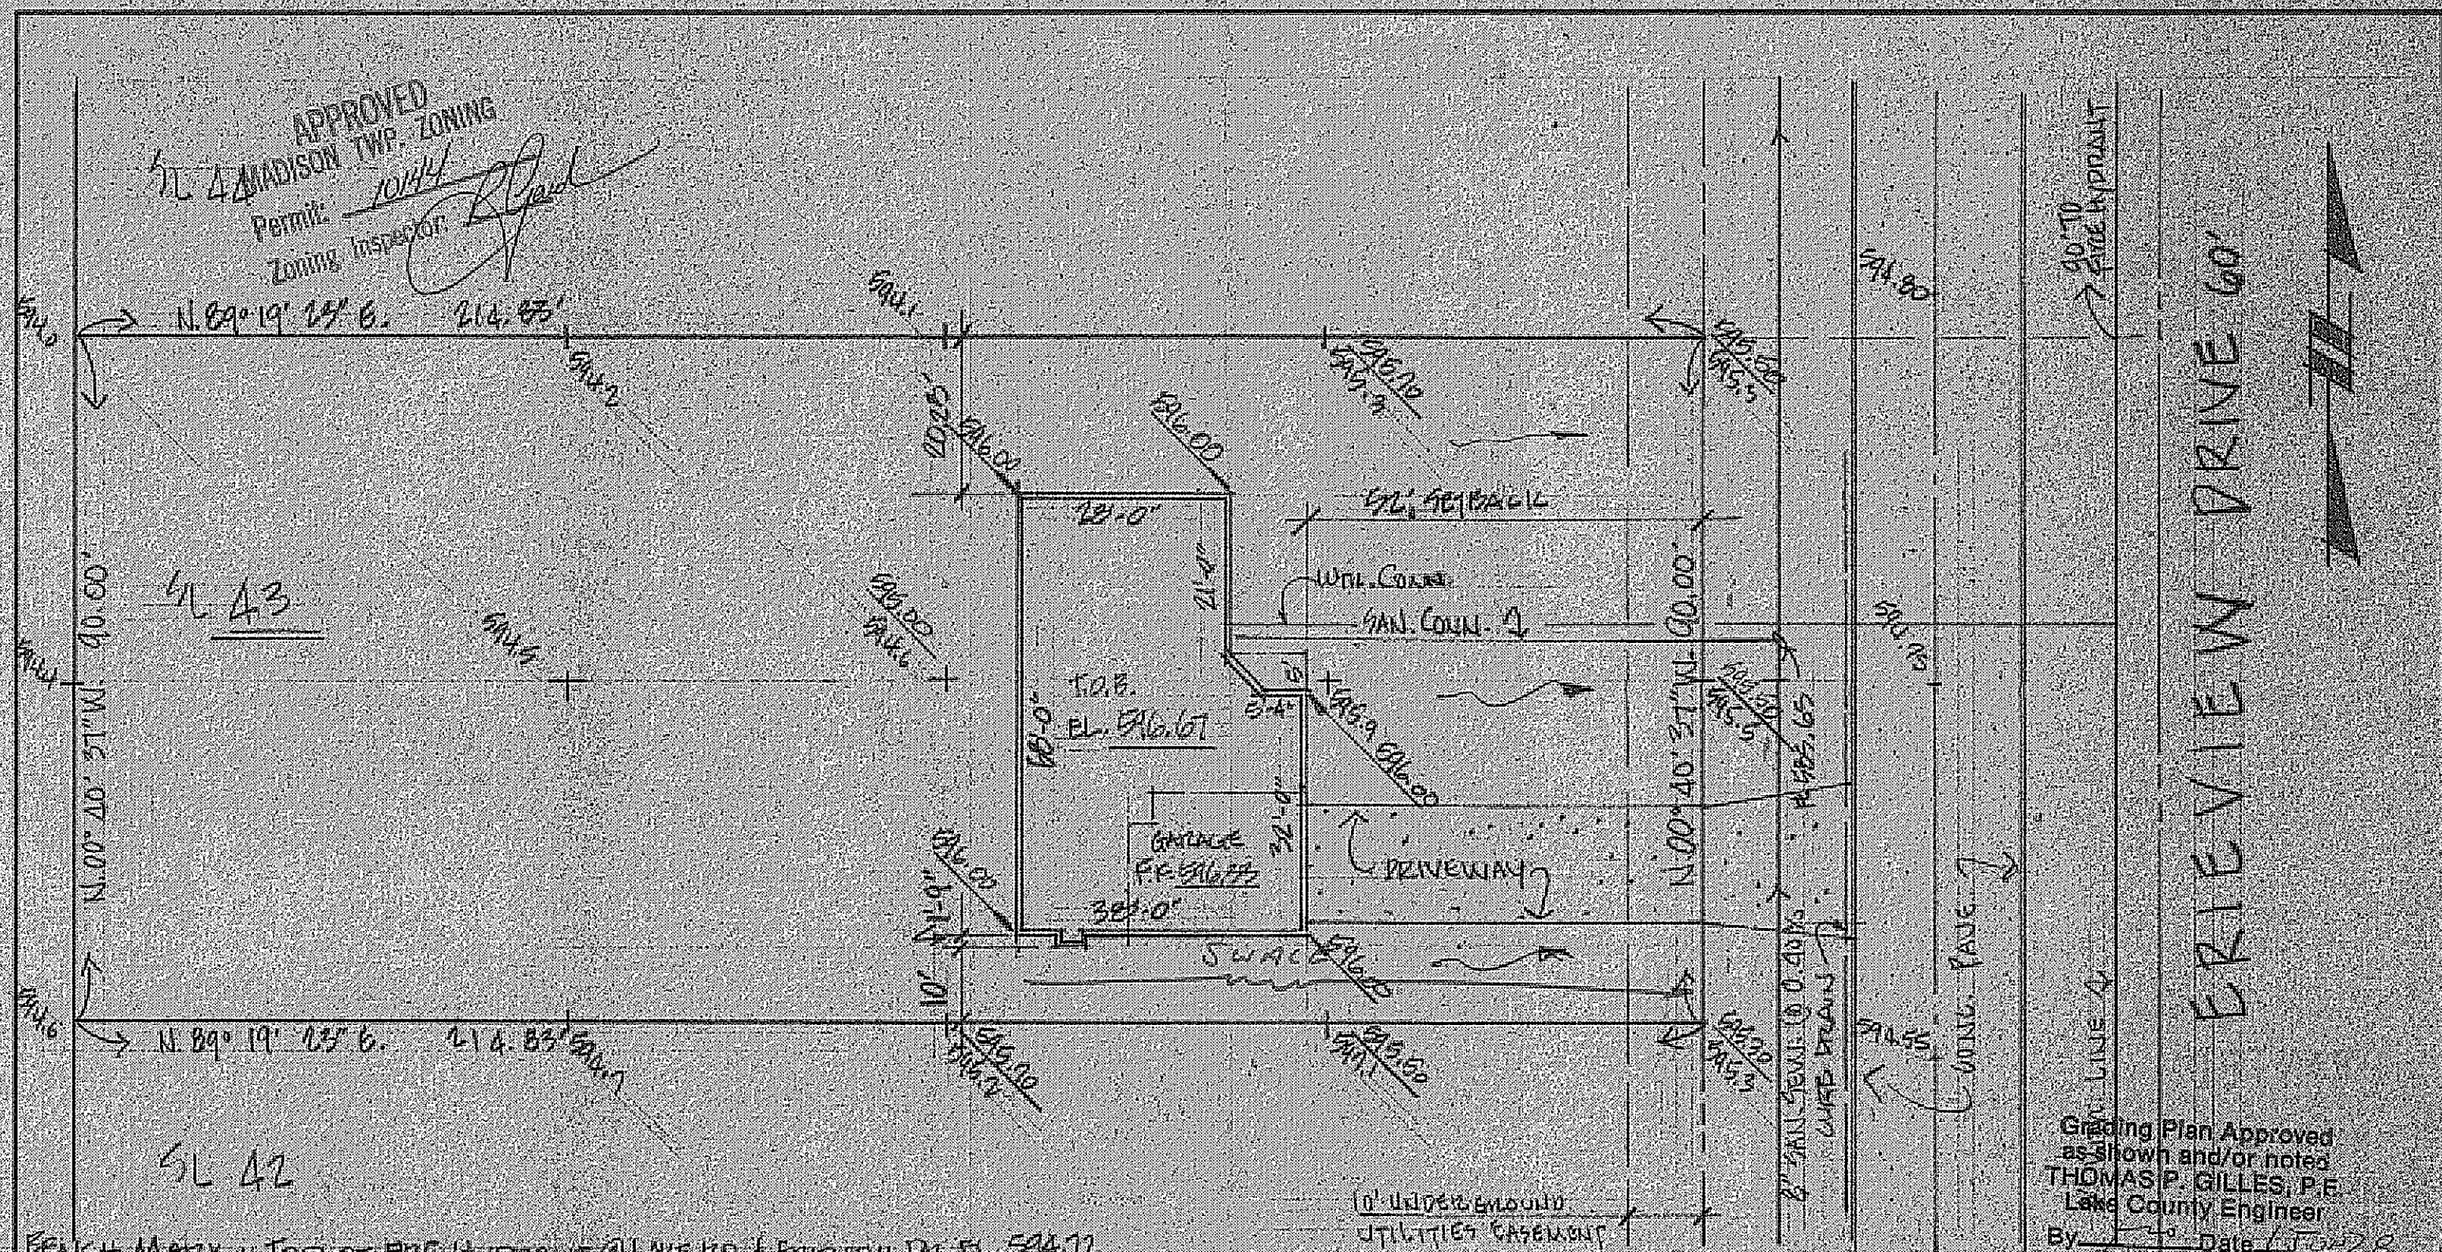

BENCH MARK: TOP OF FIRE HYDRANT @ LAKE RD & ERIEVIEW DR. EL. 594.72
T.O.B. = TOP OF BLOCK
UNDERLINED ELEVATIONS INDICATE PROPOSED GRADES.

DESIGN CERTIFICATION	AS BUILT CERTIFICATION			
THIS PLAT WAS PREPARED BY ME AND IS CORRECT TO THE BEST OF MY KNOWLEDGE AND BELIEF.	I HEREBY CERTIFY THAT THE CIRCLED GRADES ARE EXISTING FINISH GRADES CHECKED IN THE FIELD ON _____ AND THAT SURVEY IS CORRECT TO THE BEST OF MY KNOWLEDGE AND BELIEF.	COLPETZER · WOODS CONSULTANTS, INC. 180 SOUTH STATE STREET • PAINESVILLE, OHIO 44077 • (216) 357-7569	DATE May 12, 1978	SITE PLAN FOR: NEFF - FAUVER, INC. BEING SUBLOT NO. 43 IN THE ERIEVIEW ESTATES SUBDIVISION IN THE TOWNSHIP OF MADISON, LAKE COUNTY, OHIO.
REG. SURVEYOR NO. 5176	REG. SURVEYOR NO.		SCALE 1" = 20'	
			DRWN BY CB	
			CHKD BY	
			JOB NO. 78-107	
			FB 328 PG 61	