APPROVED
MADISON TWP. ZONING
Permit: 10143
Zoning Inspector: [signature]

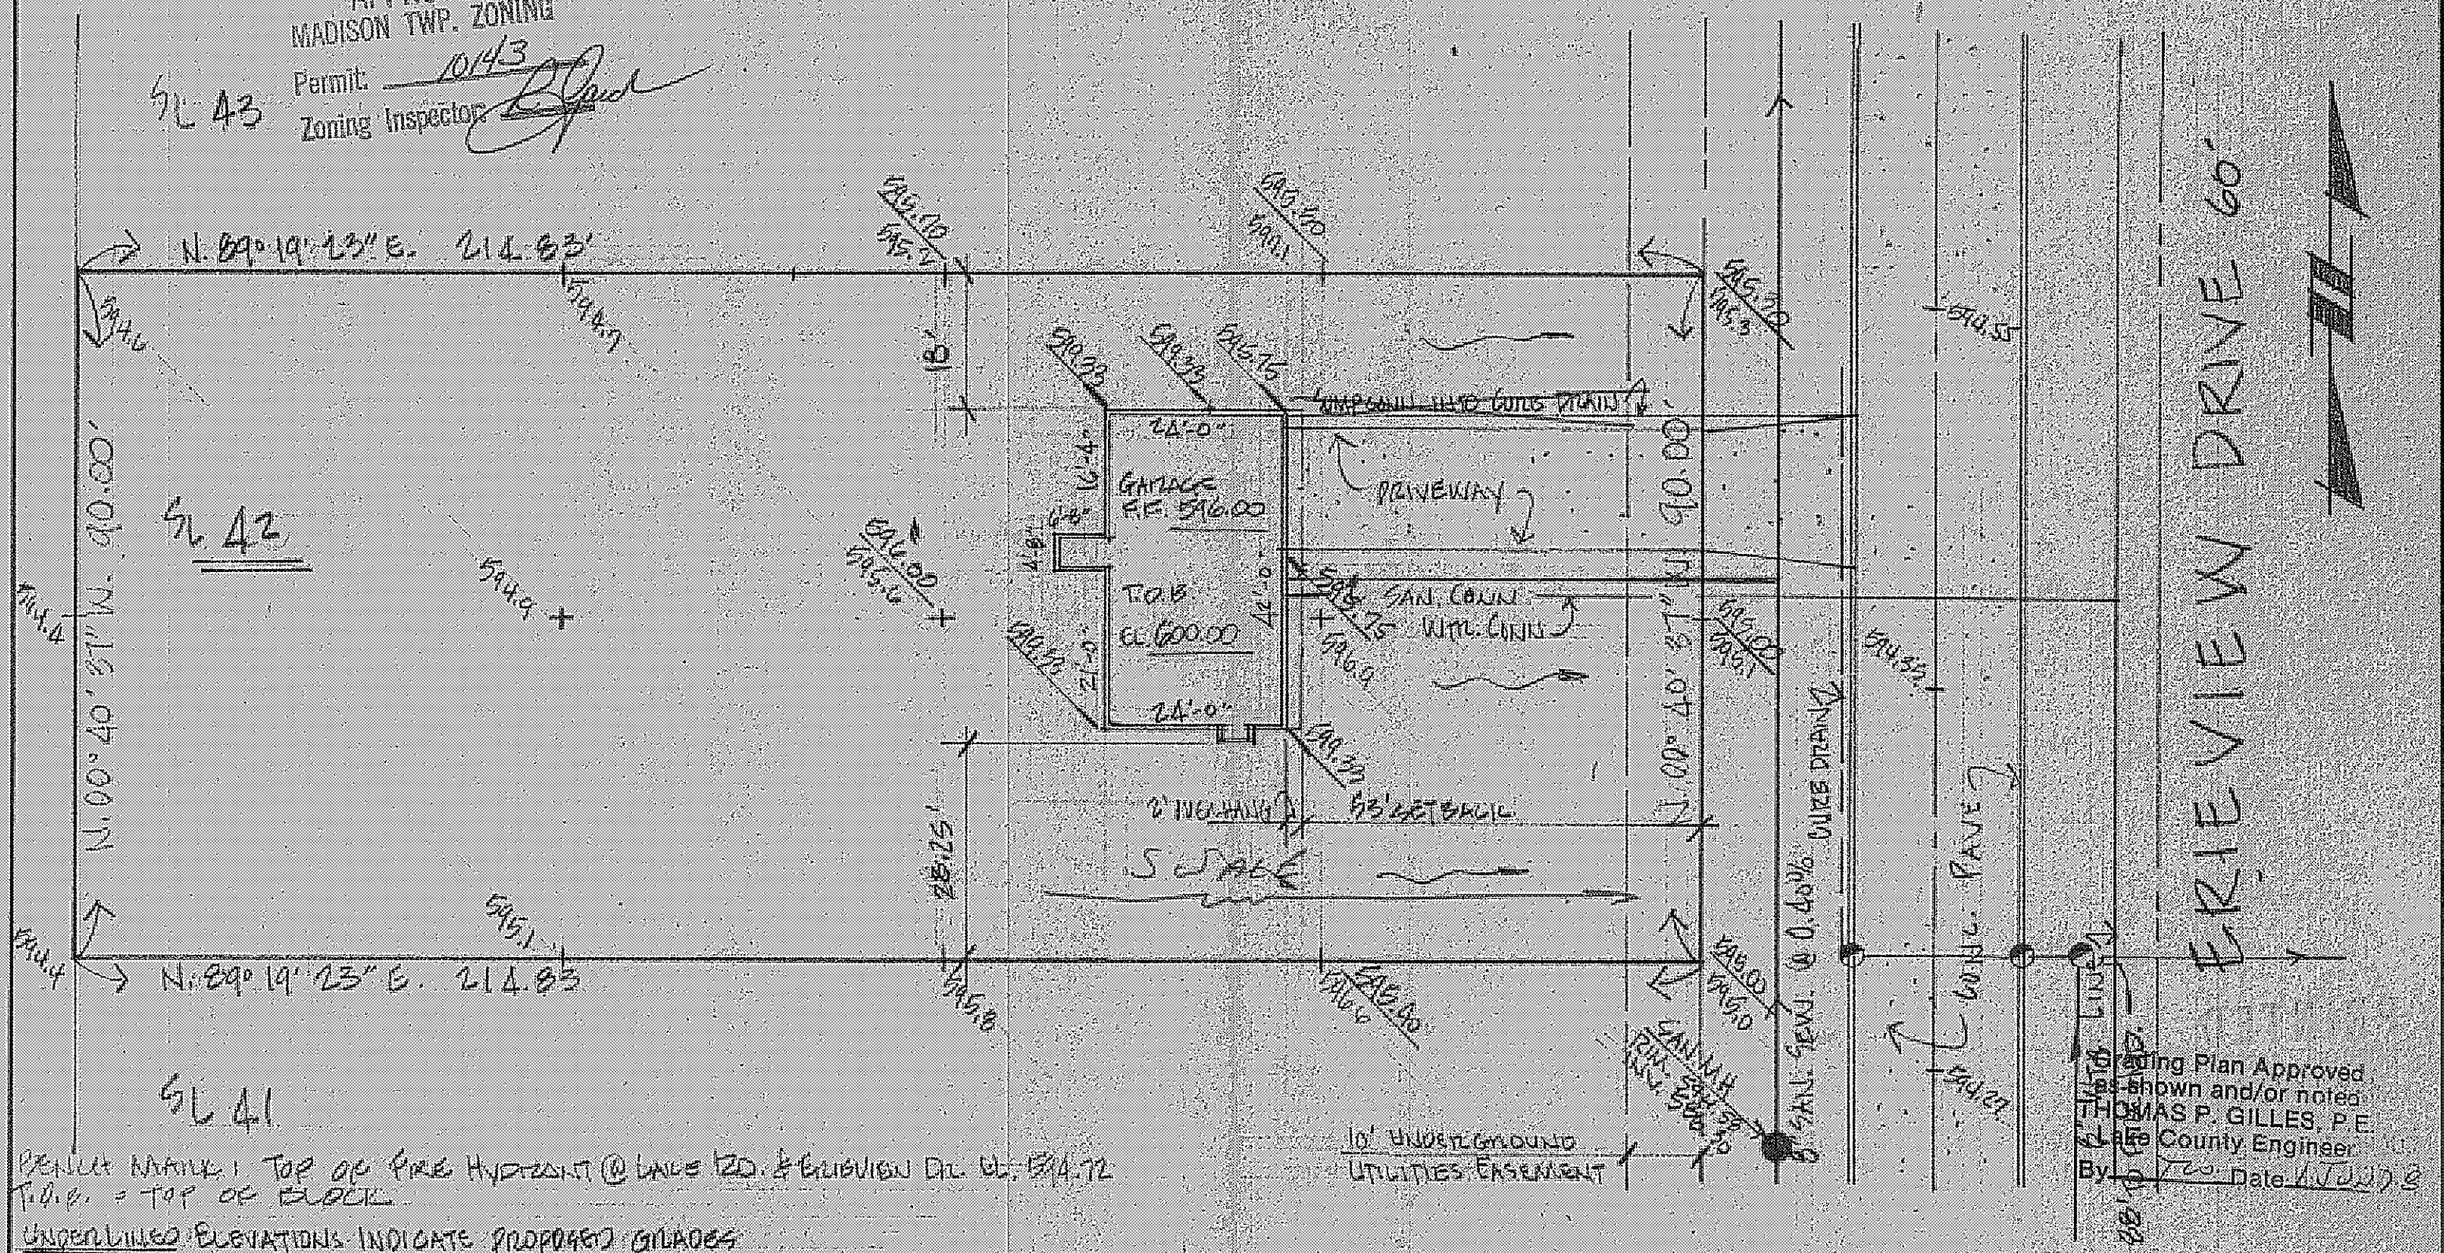

Grading Plan Approved as shown and/or noted
THOMAS P. GILLES, P.E.
Lake County Engineer
By [signature] Date 11 JUN 78

BENCH MARK: TOP OF FIRE HYDRANT @ LAKE RD. & ERIEVIEW DR. EL. 594.72
T.O.B. = TOP OF BLOCK
UNDERLINED ELEVATIONS INDICATE PROPOSED GRADES

DESIGN CERTIFICATION	AS BUILT CERTIFICATION			
THIS PLAT WAS PREPARED BY ME, AND IS CORRECT TO THE BEST OF MY KNOWLEDGE AND BELIEF. [signature] REG. SURVEYOR NO. 5176	I HEREBY CERTIFY THAT THE CIRCLED GRADES ARE EXISTING FINISH GRADES CHECKED IN THE FIELD ON _____ AND THAT SURVEY IS CORRECT TO THE BEST OF MY KNOWLEDGE AND BELIEF. REG. SURVEYOR NO. _____	COLPETZER · WOODS CONSULTANTS, INC. 180 SOUTH STATE STREET • PAINESVILLE, OHIO 44077 • (216) 357-7569	DATE MAY 12, 1978 SCALE 1" = 20' DRWN BY CB CHKD BY _____ JOB NO. 78-107 FB 328 PG 60	SITE PLAN FOR: NEFF - FAUVER, INC. BEING SUBLOT NO. 42 IN THE ERIEVIEW ESTATES SUBDIVISION IN THE TOWNSHIP OF MADISON, LAKE COUNTY, OHIO.