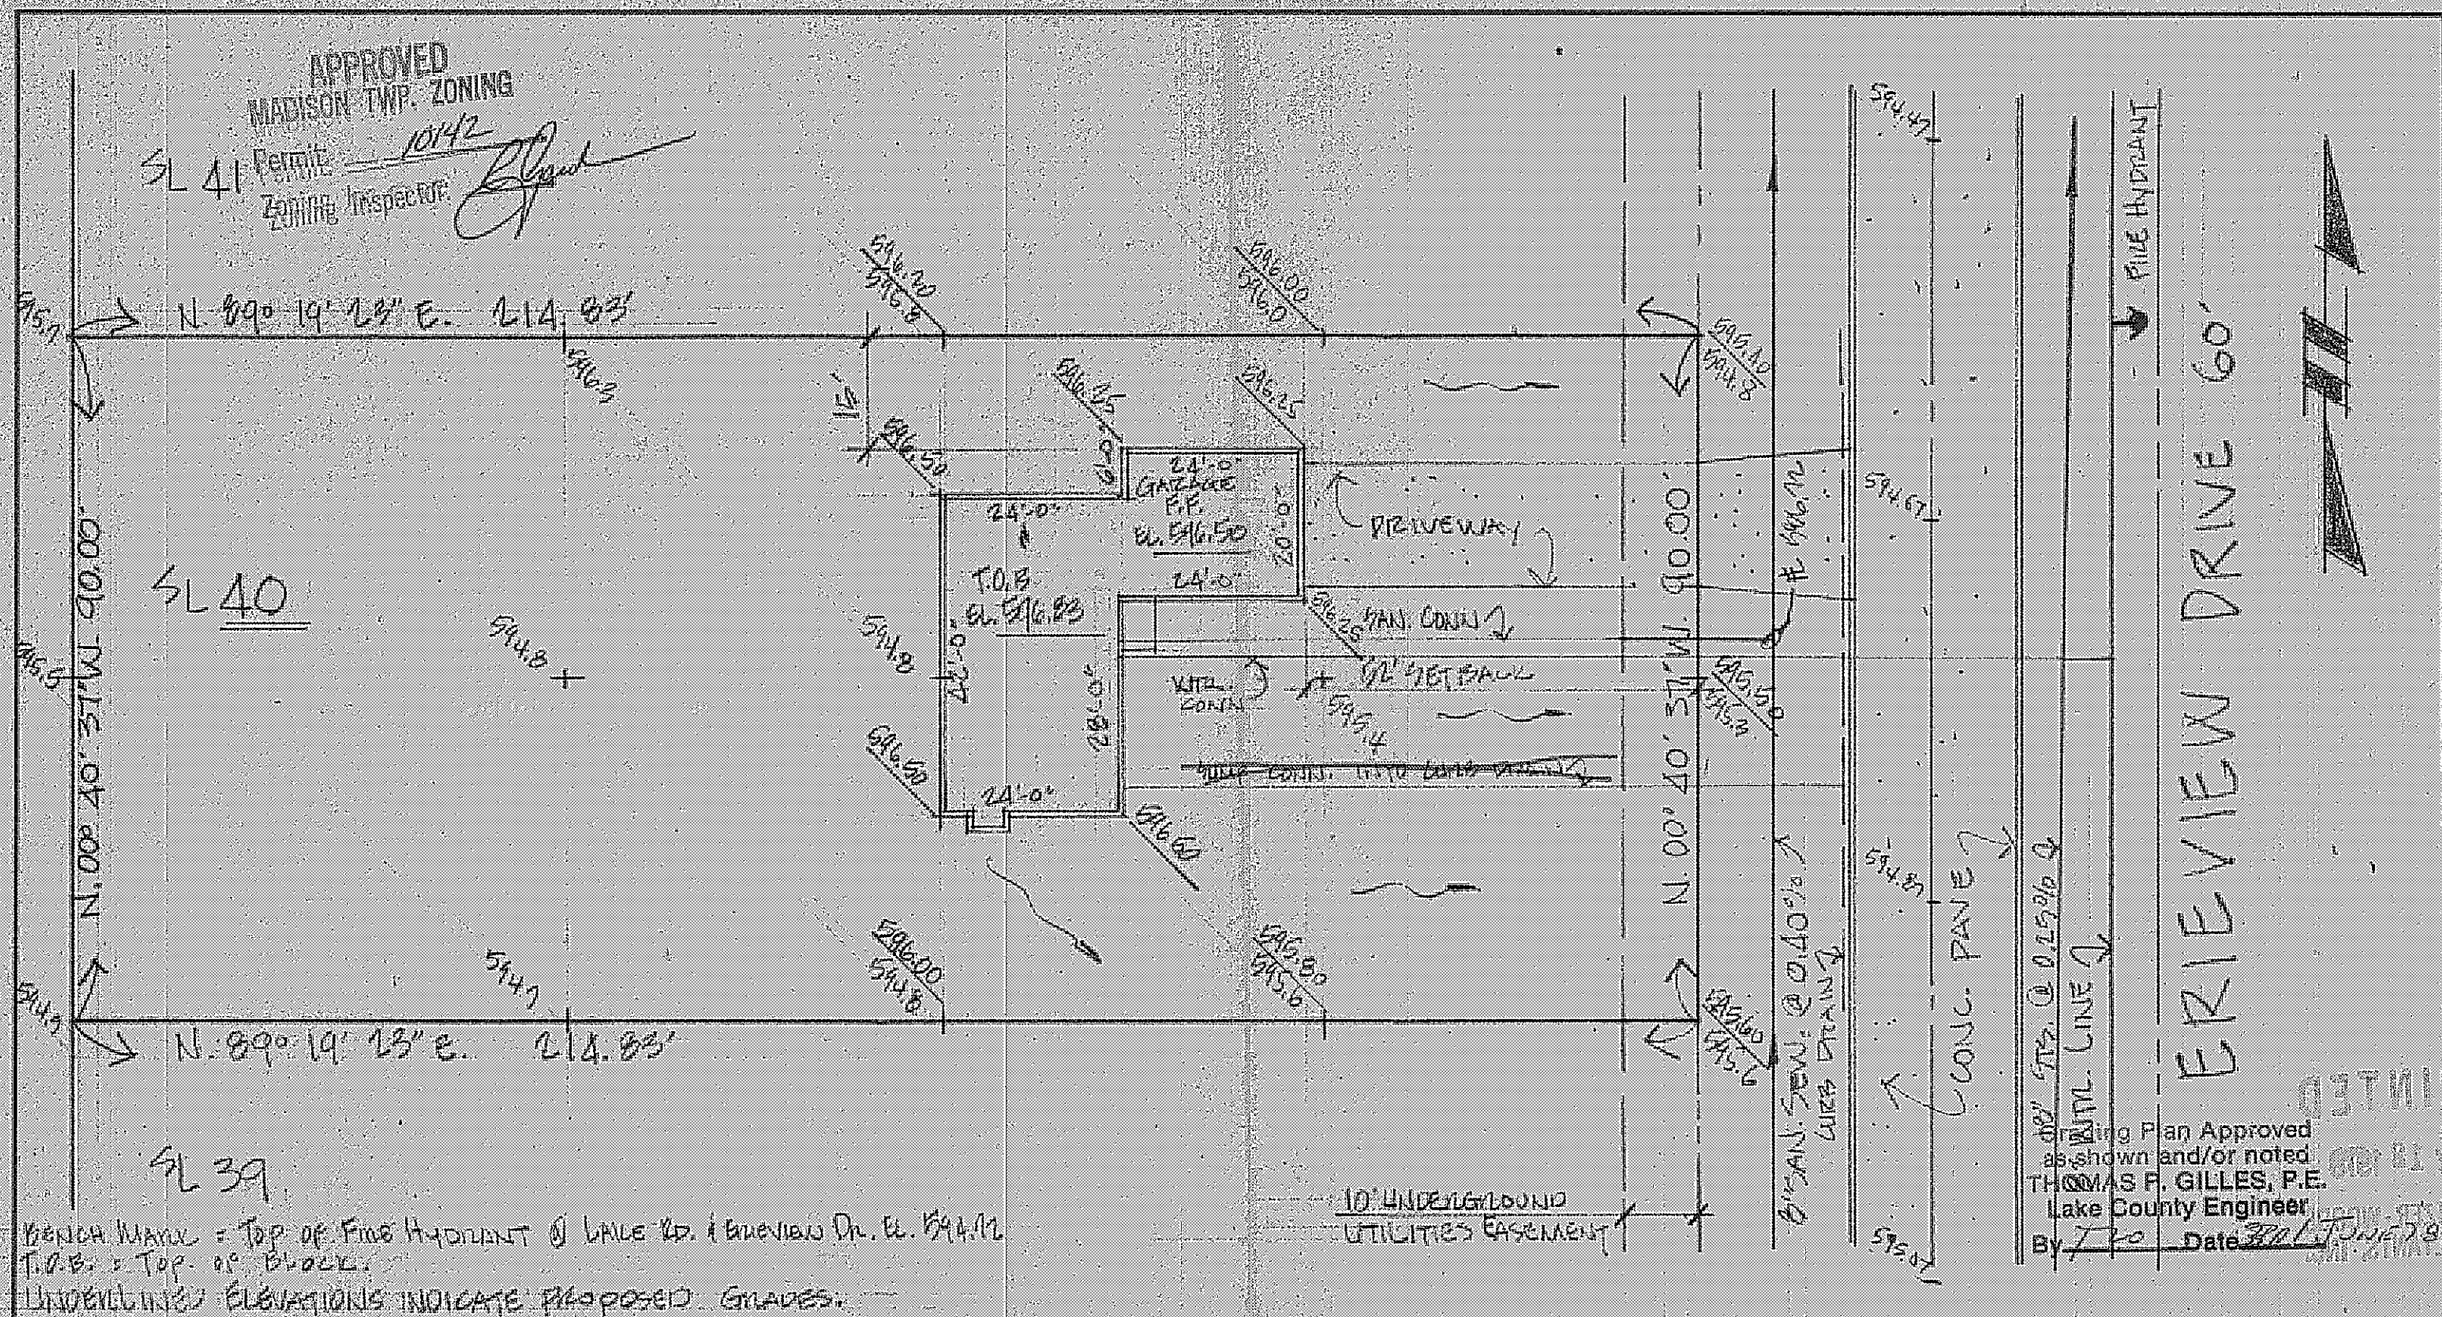


BENCH MARK = TOP OF FIRE HYDRANT @ LAKE RD. & ERIEVIEW DR. EL. 594.12
T.O.B. = TOP OF BLOCK.
UNDERLINED ELEVATIONS INDICATE PROPOSED GRADES.

| DESIGN CERTIFICATION | AS BUILT CERTIFICATION | | | |
|---|---|---|---|---|
| THIS PLAT WAS PREPARED BY ME, AND IS CORRECT TO THE BEST OF MY KNOWLEDGE AND BELIEF. | I HEREBY CERTIFY THAT THE CIRCLED GRADES ARE EXISTING FINISH GRADES CHECKED IN THE FIELD ON _____ AND THAT SURVEY IS CORRECT TO THE BEST OF MY KNOWLEDGE AND BELIEF. | COLPETZER · WOODS CONSULTANTS, INC. 180 SOUTH STATE STREET • PAINESVILLE, OHIO 44077 • (216) 357-7569 | DATE May 12, 1978 SCALE 1" = 20' DRWN BY CB CHKD BY JOB NO. 78-107 FB 328 PG 60 | SITE PLAN FOR: NEFF · FAUVER, INC. BEING SUBLOT NO. 40 IN THE ERIEVIEW ESTATES SUBDIVISION IN THE TOWNSHIP OF MADISON, LAKE COUNTY, OHIO. |
| REG. SURVEYOR NO. 5176 | REG. SURVEYOR NO. _____ | | | |