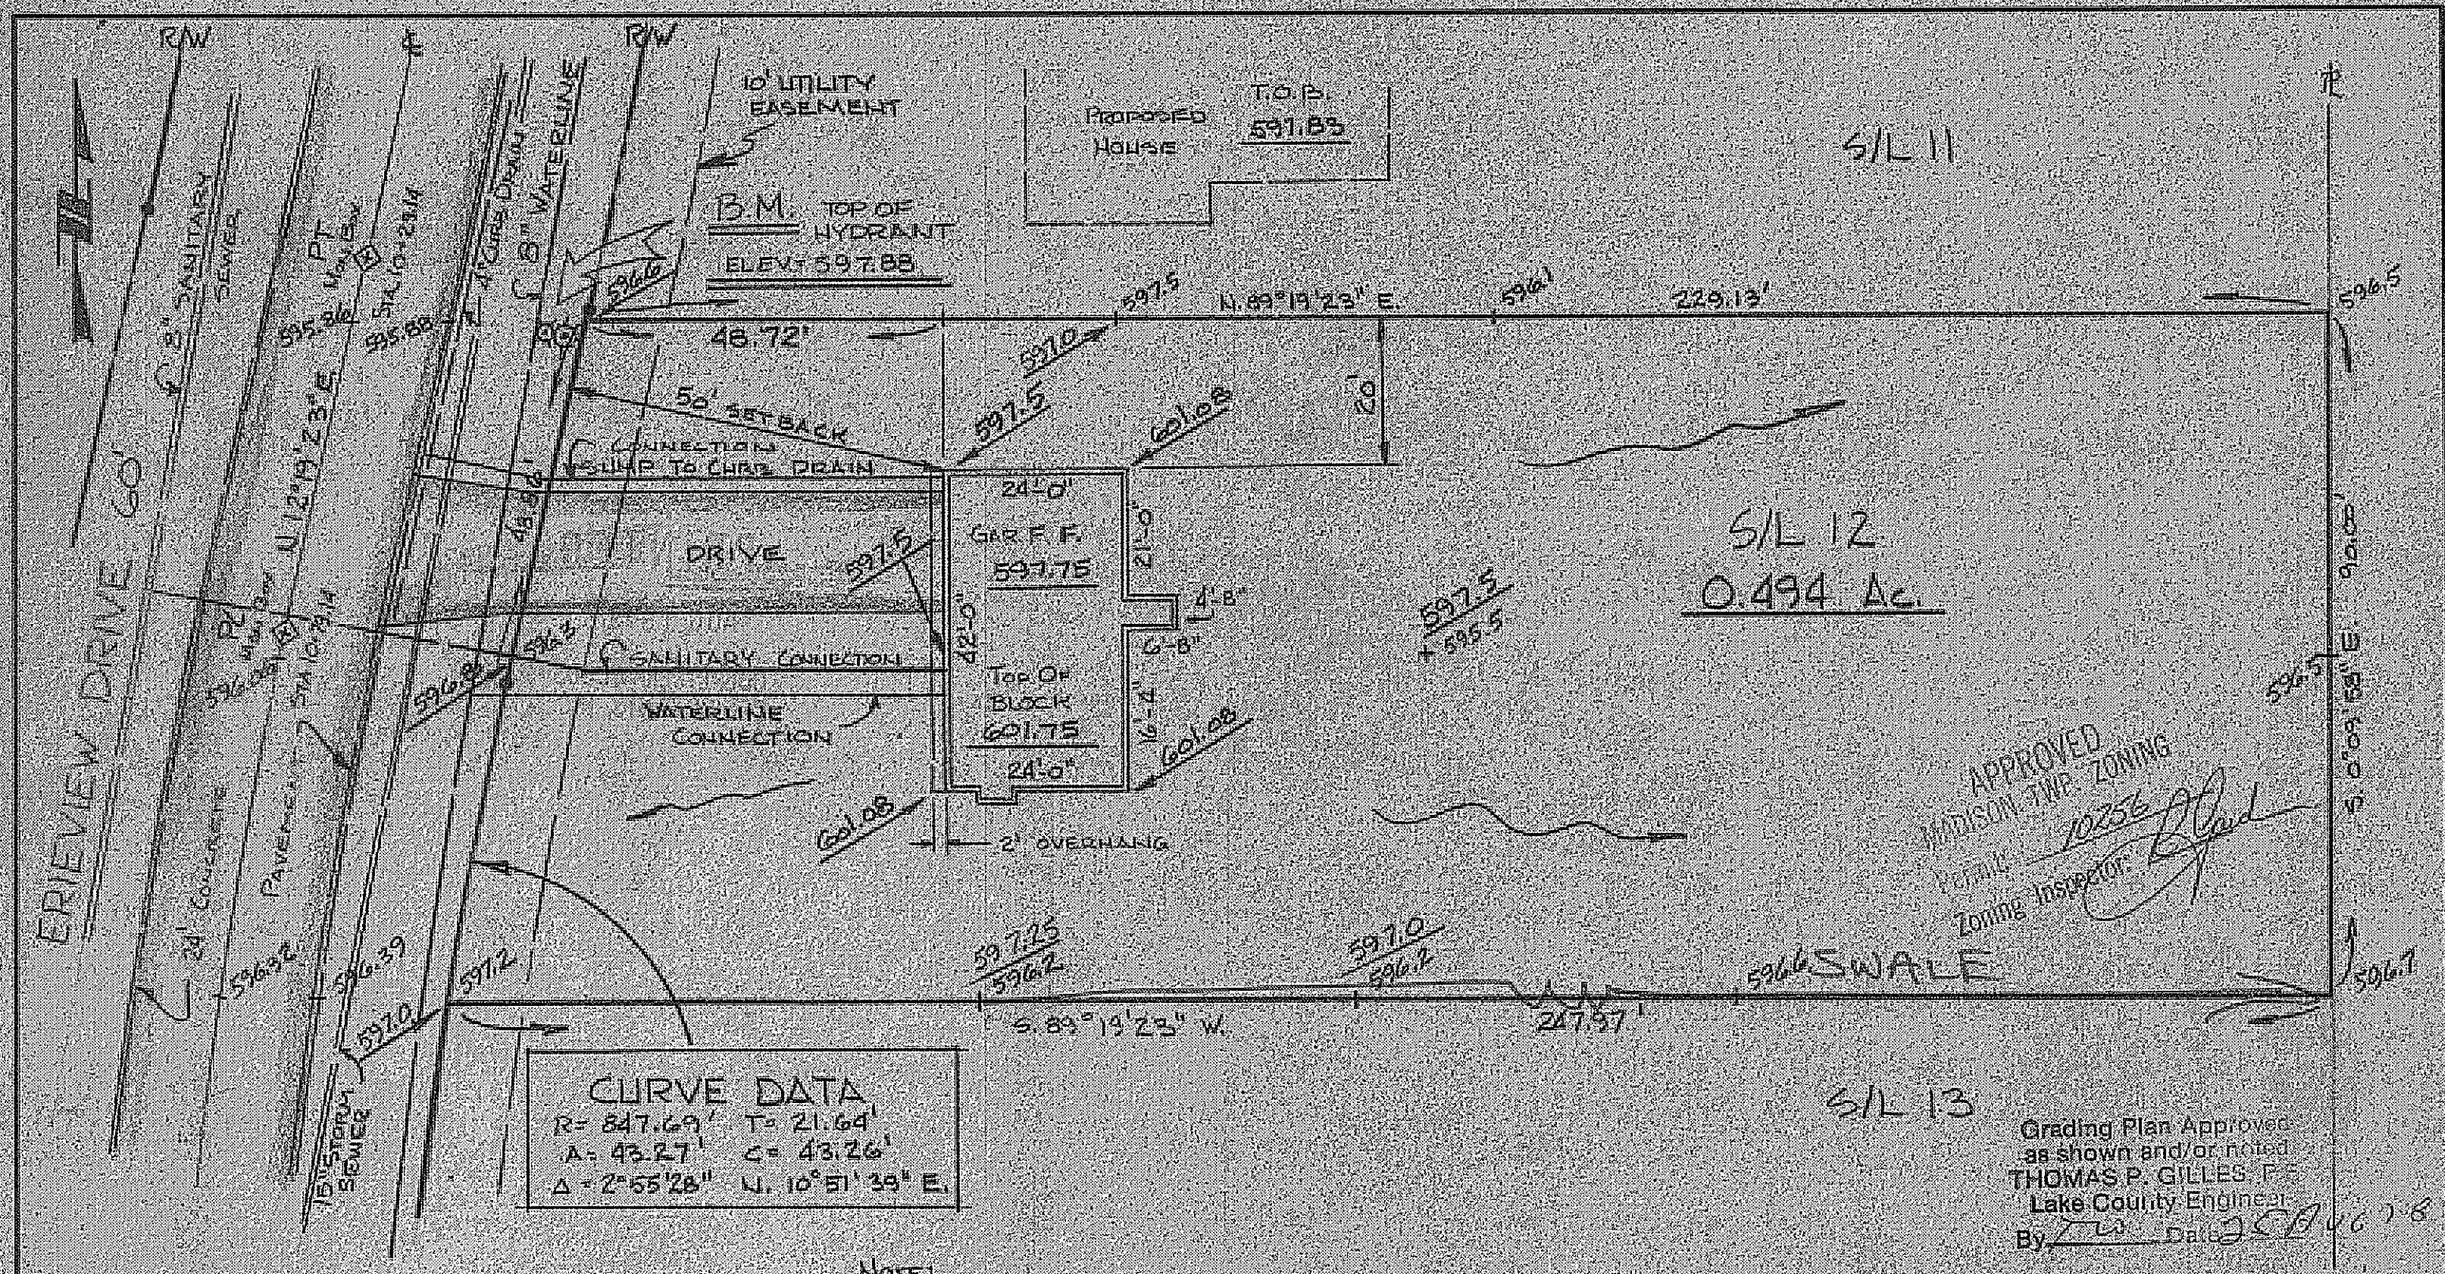

NOTE: UNDERLINED ELEVATIONS INDICATE PROPOSED FINISH GRADES.

DESIGN CERTIFICATION	AS BUILT CERTIFICATION			
THIS PLAT WAS PREPARED BY ME, AND IS CORRECT TO THE BEST OF MY KNOWLEDGE AND BELIEF.	I HEREBY CERTIFY THAT THE CIRCLED GRADES ARE EXISTING FINISH GRADES CHECKED IN THE FIELD ON _____ AND THAT SURVEY IS CORRECT TO THE BEST OF MY KNOWLEDGE AND BELIEF.	COLPETZER · WOODS CONSULTANTS, INC. ~~100 SOUTH STATE STREET • PAINESVILLE~~ OHIO 44077 • (216) 357-7569 9470 MENTOR AVE., MENTOR 44060	DATE AUG. 17, 1978 SCALE 1" = 20' DRWN BY JJG CHKD BY CB JOB NO. 78107 FB 347 PG 8	SITE PLAN FOR: NEFF ~ FAUVER, INC. BEING SUBLOT No. 12 ERIEVIEW ESTATES SUBDIVISION MADISON TOWNSHIP, LAKE COUNTY, OHIO
REG. SURVEYOR NO. 4642	REG. SURVEYOR NO.			