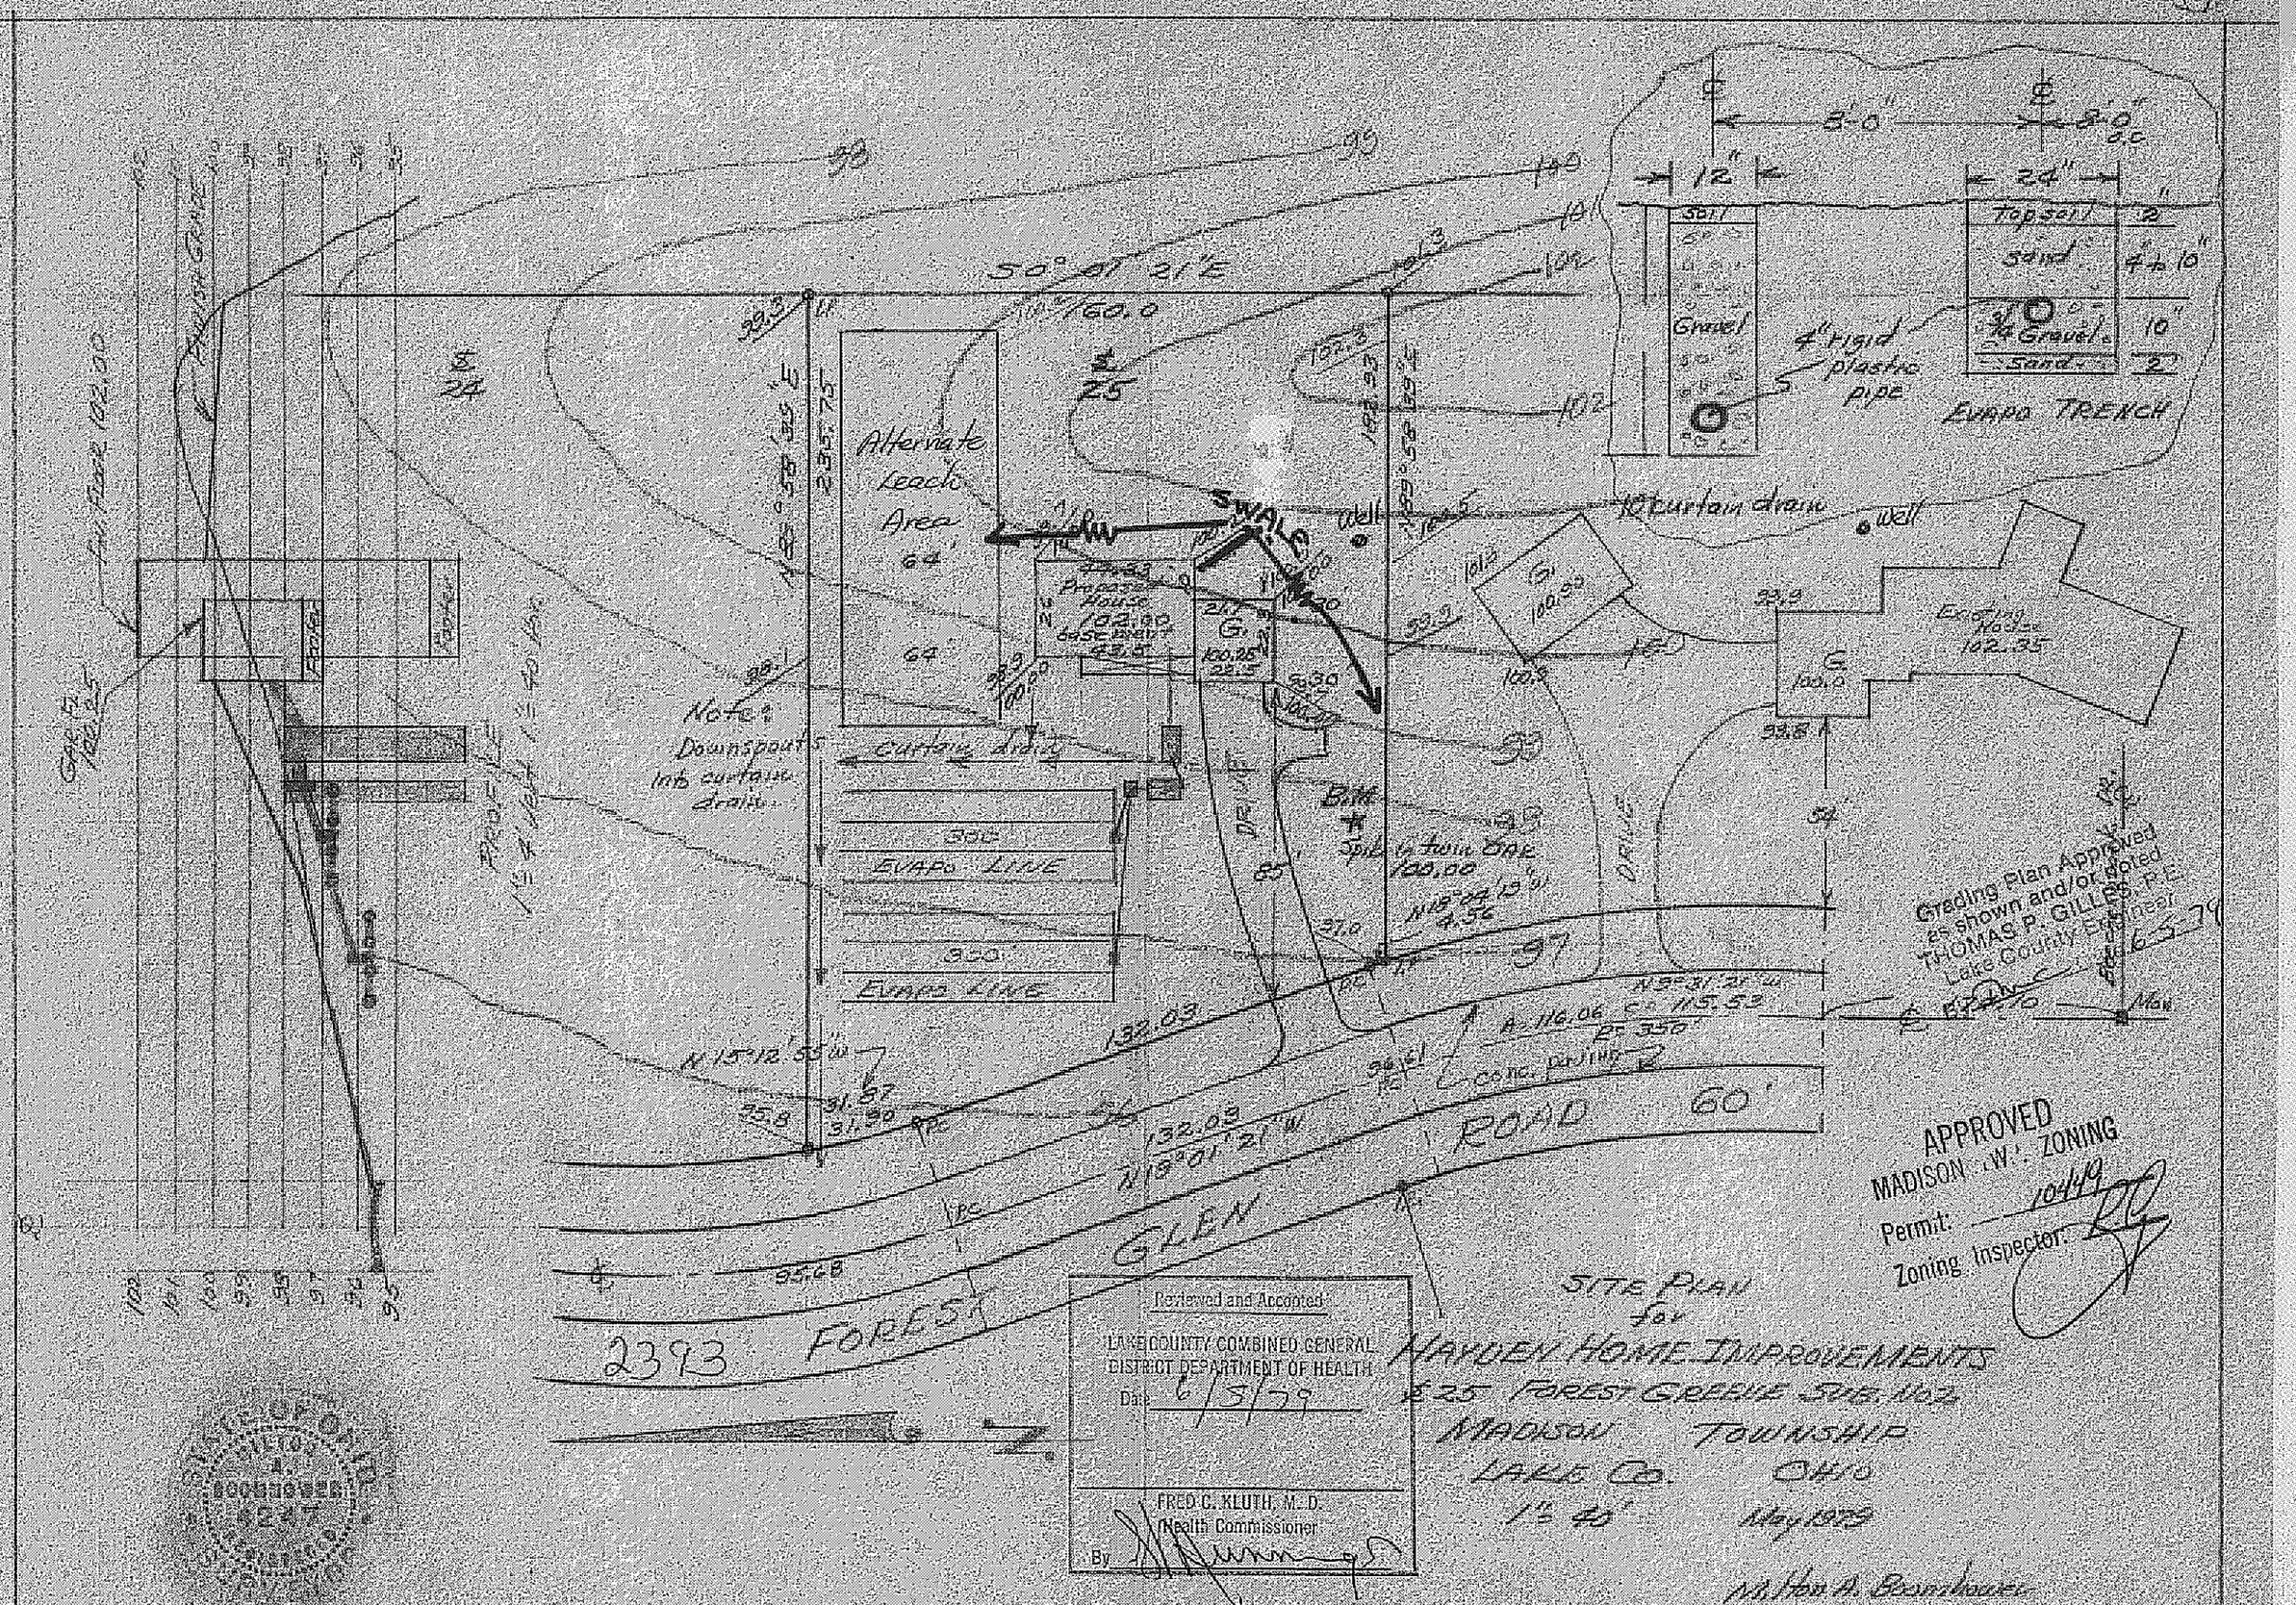

Alternate Leach Area 64'
64'
Proposed House 102.00 base mat 43.5
SWALE
Well
Well
Existing House 102.35
Note: Downspouts into curtain drain
Curtain drain
Curtain drain
EVAPO LINE
EVAPO LINE
Spike in twin OAK 100.00
Soil
Gravel
Topsoil
Sand
Gravel
Sand
4" rigid plastic pipe
EVAPO TRENCH
8'-0"
8'-0" o.c.
12"
24"
50° 01' 21" E
160.0
N 15° 12' 55" W
132.03
N 19° 01' 21" W
132.03
N 9° 31' 21" W
A 116.06
C 115.53
R 350
conc. paving
ROAD 60'
GLEN
FOREST
2393
Grading Plan Approved as shown and/or noted THOMAS P. GILLES, P.E. Lake County Engineer 6-5-79
APPROVED MADISON TW. ZONING Permit: 10449 Zoning Inspector:
Reviewed and Accepted
LAKE COUNTY COMBINED GENERAL DISTRICT DEPARTMENT OF HEALTH
Date 6/5/79
FRED C. KLUTH, M.D. Health Commissioner
By
SITE PLAN for HAYDEN HOME IMPROVEMENTS
℄ 25 FOREST GREENE SUB. NO. 2
MADISON TOWNSHIP
LAKE CO. OHIO
1" = 40'
May 1979
M. Hon A. Boomhower
Reg. Surveyor 4247