Madison Township

RECEIVED MAY 24 1988

Grading Plan Approved
as shown and/or noted
THOMAS P. GILLES, P.E
Lake County Engineer
By _____ Date 5/24/88

APPROVED
MADISON TWP. ZONING
Permit: 12300
Zoning Inspector: C. Tobul

6.708 A
TOTAL PARCEL SIZE
DUPLICATION AREA
(IF REQ'D) TO BE SOUTH
OF 100' ISOLATION AREA
APPROX 5.0 ACRES
AVAILABLE - DOSING DEVICE
WOULD BE REQUIRED

N89°26'39"W, 120.00'

N03°48'00"W, 568.13'

N00°30'00"E, 1870.58'

265'

EXIST. HOUSE

EXIST. WELL

PROP. WELL

100' EASEMENT

12"X20' DRIVE PIKE

10" CORRUGATED DRIVE

CLEARY DRAIN

PUBLIC DRAINAGE DITCH

SPLITTER BOX

2-1000 GAL TANKS

PROPOSED HOUSE
1st FF 114.33
Fin Gar 113.83
Fin Gr 113.50

100'-FL 106.0
100'-FL 105.3
100'-FL 104.8
100'-FL 104.3
100'-FL 103.8

29'-FL 108.3
83'-FL 107.7
87'-FL 107.4
91'-FL 107.1
95'-FL 106.8

EXIST SIDEWALK

NOTE: B.M. ASSUMED 100.00
R/E SPIKE - PERRY ALARM POLE

EXIST. BARN

Reviewed and Accepted
LAKE COUNTY GENERAL HEALTH DISTRICT
Date 5-24-88
JOEL LUCIA R.S., M.P.H.
Health Commissioner
BY Lena Kramakina

SEWAGE DISPOSAL PERMIT MUST BE OBTAINED BY A LAKE COUNTY LICENSED INSTALLER BEFORE INSTALLATION IS STARTED.

SITE PLAN

MADISON TWP LAKE COUNTY, OHIO

for: JAMES MC CLUNG
CLIENT OWNER

17505 DETROIT RD CLEVELAND 44119
ADDRESS STREET CITY ZIP

SUBDIVISION SUBLOT NO. LOT 2 TRACT 6

VOLUME PAGE STREET FORD ROAD

PERMANENT PARCEL NO. 1A-19-13

CERTIFICATION

THIS PLAT WAS PREPARED BY ME, AND IS CORRECT TO THE BEST OF MY KNOWLEDGE.

TERRENCE GERSON PS 6662
NAME REGISTRATION NO.

STATE OF OHIO TERRENCE S. GERSON 6662 REGISTERED SURVEYOR

LEGEND

- SANITARY MANHOLE
- STORM MANHOLE
- INLET OR CATCH BASIN
- HYDRANT
- EXISTING CONTOURS
- PROPOSED CONTOURS
- EXIST. ELEV. 100.00
- 100.00 PROP. ELEV.
- WATER VALVE (GAS)
- WATER METER (GAS)
- AS BUILT ELEVATION (1000)
- INDICATES DIRECTION OF SURFACE DRAINAGE

"AS BUILT" CERTIFICATION

I, HEREBY CERTIFY THAT THE CIRCLED GRADES ARE EXISTING FINISHED GRADES CHECKED IN THE FIELD ON _____, '9__ AND ARE CORRECT TO THE BEST OF MY KNOWLEDGE

NAME REGISTRATION NO

PLAN PREPARED BY
WM. R. GRAY, ASSOCIATES, INC.

REVISIONS	DRAWN BY: T.C.G.	SCALE: 1" = 40'	PHONE NO. 946-1616
18 MAY 88	CHECKED BY:	DATE 5 APR. 88	DRAWING NO.
(INCREASE SPACING OF E/T LINES TO 8'-0" C/C)			

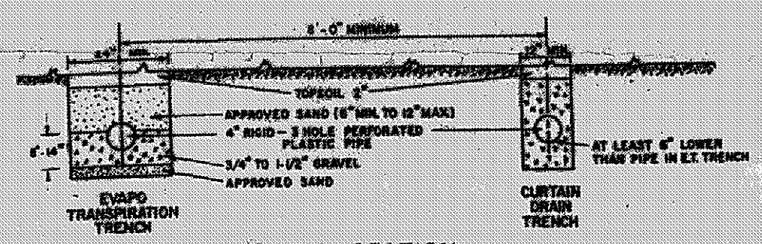

TRENCH SECTION

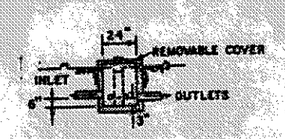

DISTRIBUTION BOX SECTION

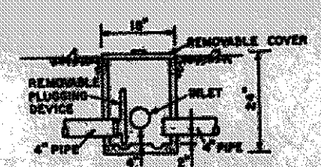

SPLITTER BOX SECTION

LOW YIELD WATER FIXTURES REQUIRED ON ALL:
— Shower Head
— Toilet

A. To be brought to finished grade
1. Septic tank manhole covers
2. Splitter box cover
3. Distribution box cover
" "
B. No footer drains or downspouts to be discharged into septic tanks
C. All waste water to be discharged into septic tanks

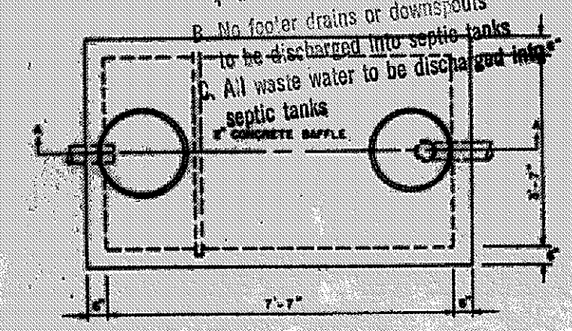

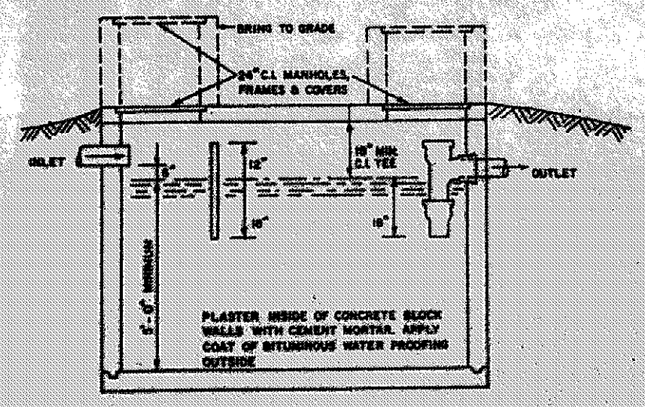

SECTION A-A
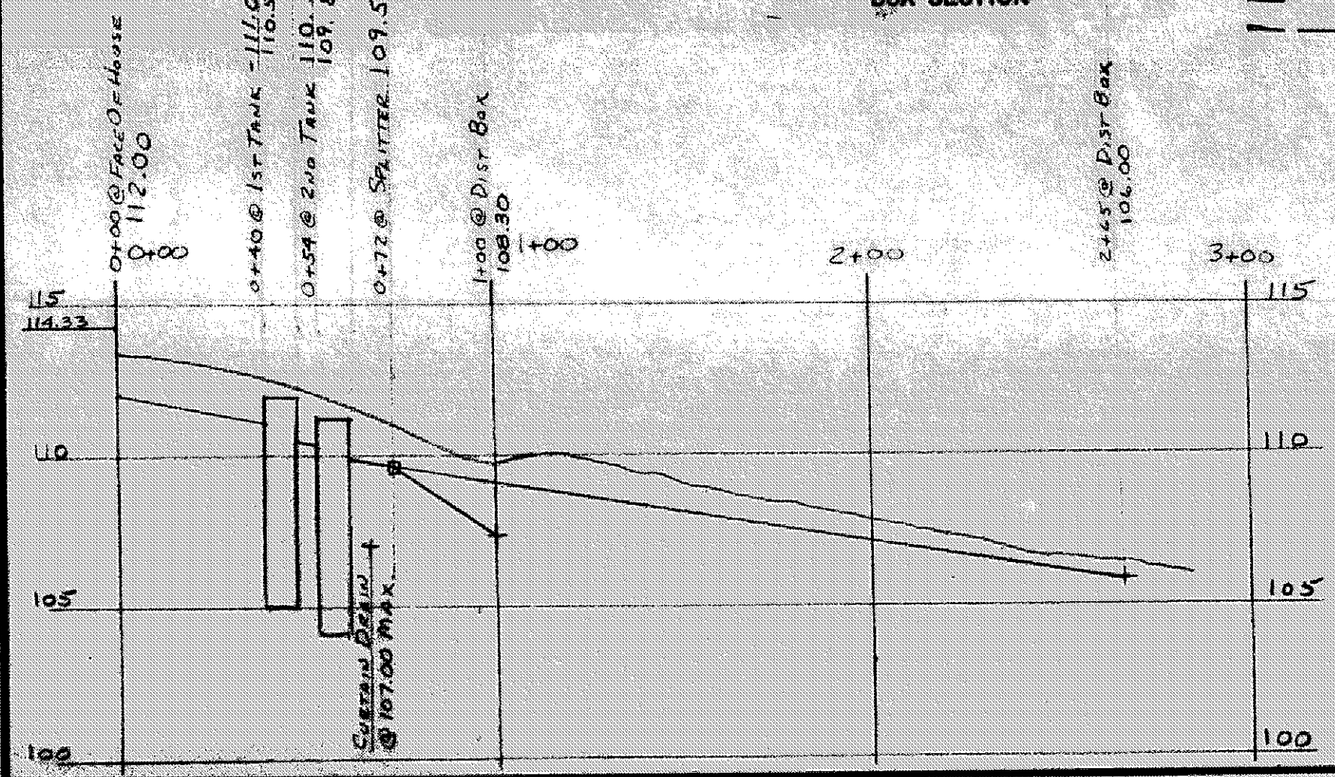
1000 GAL. SEPTIC TANK