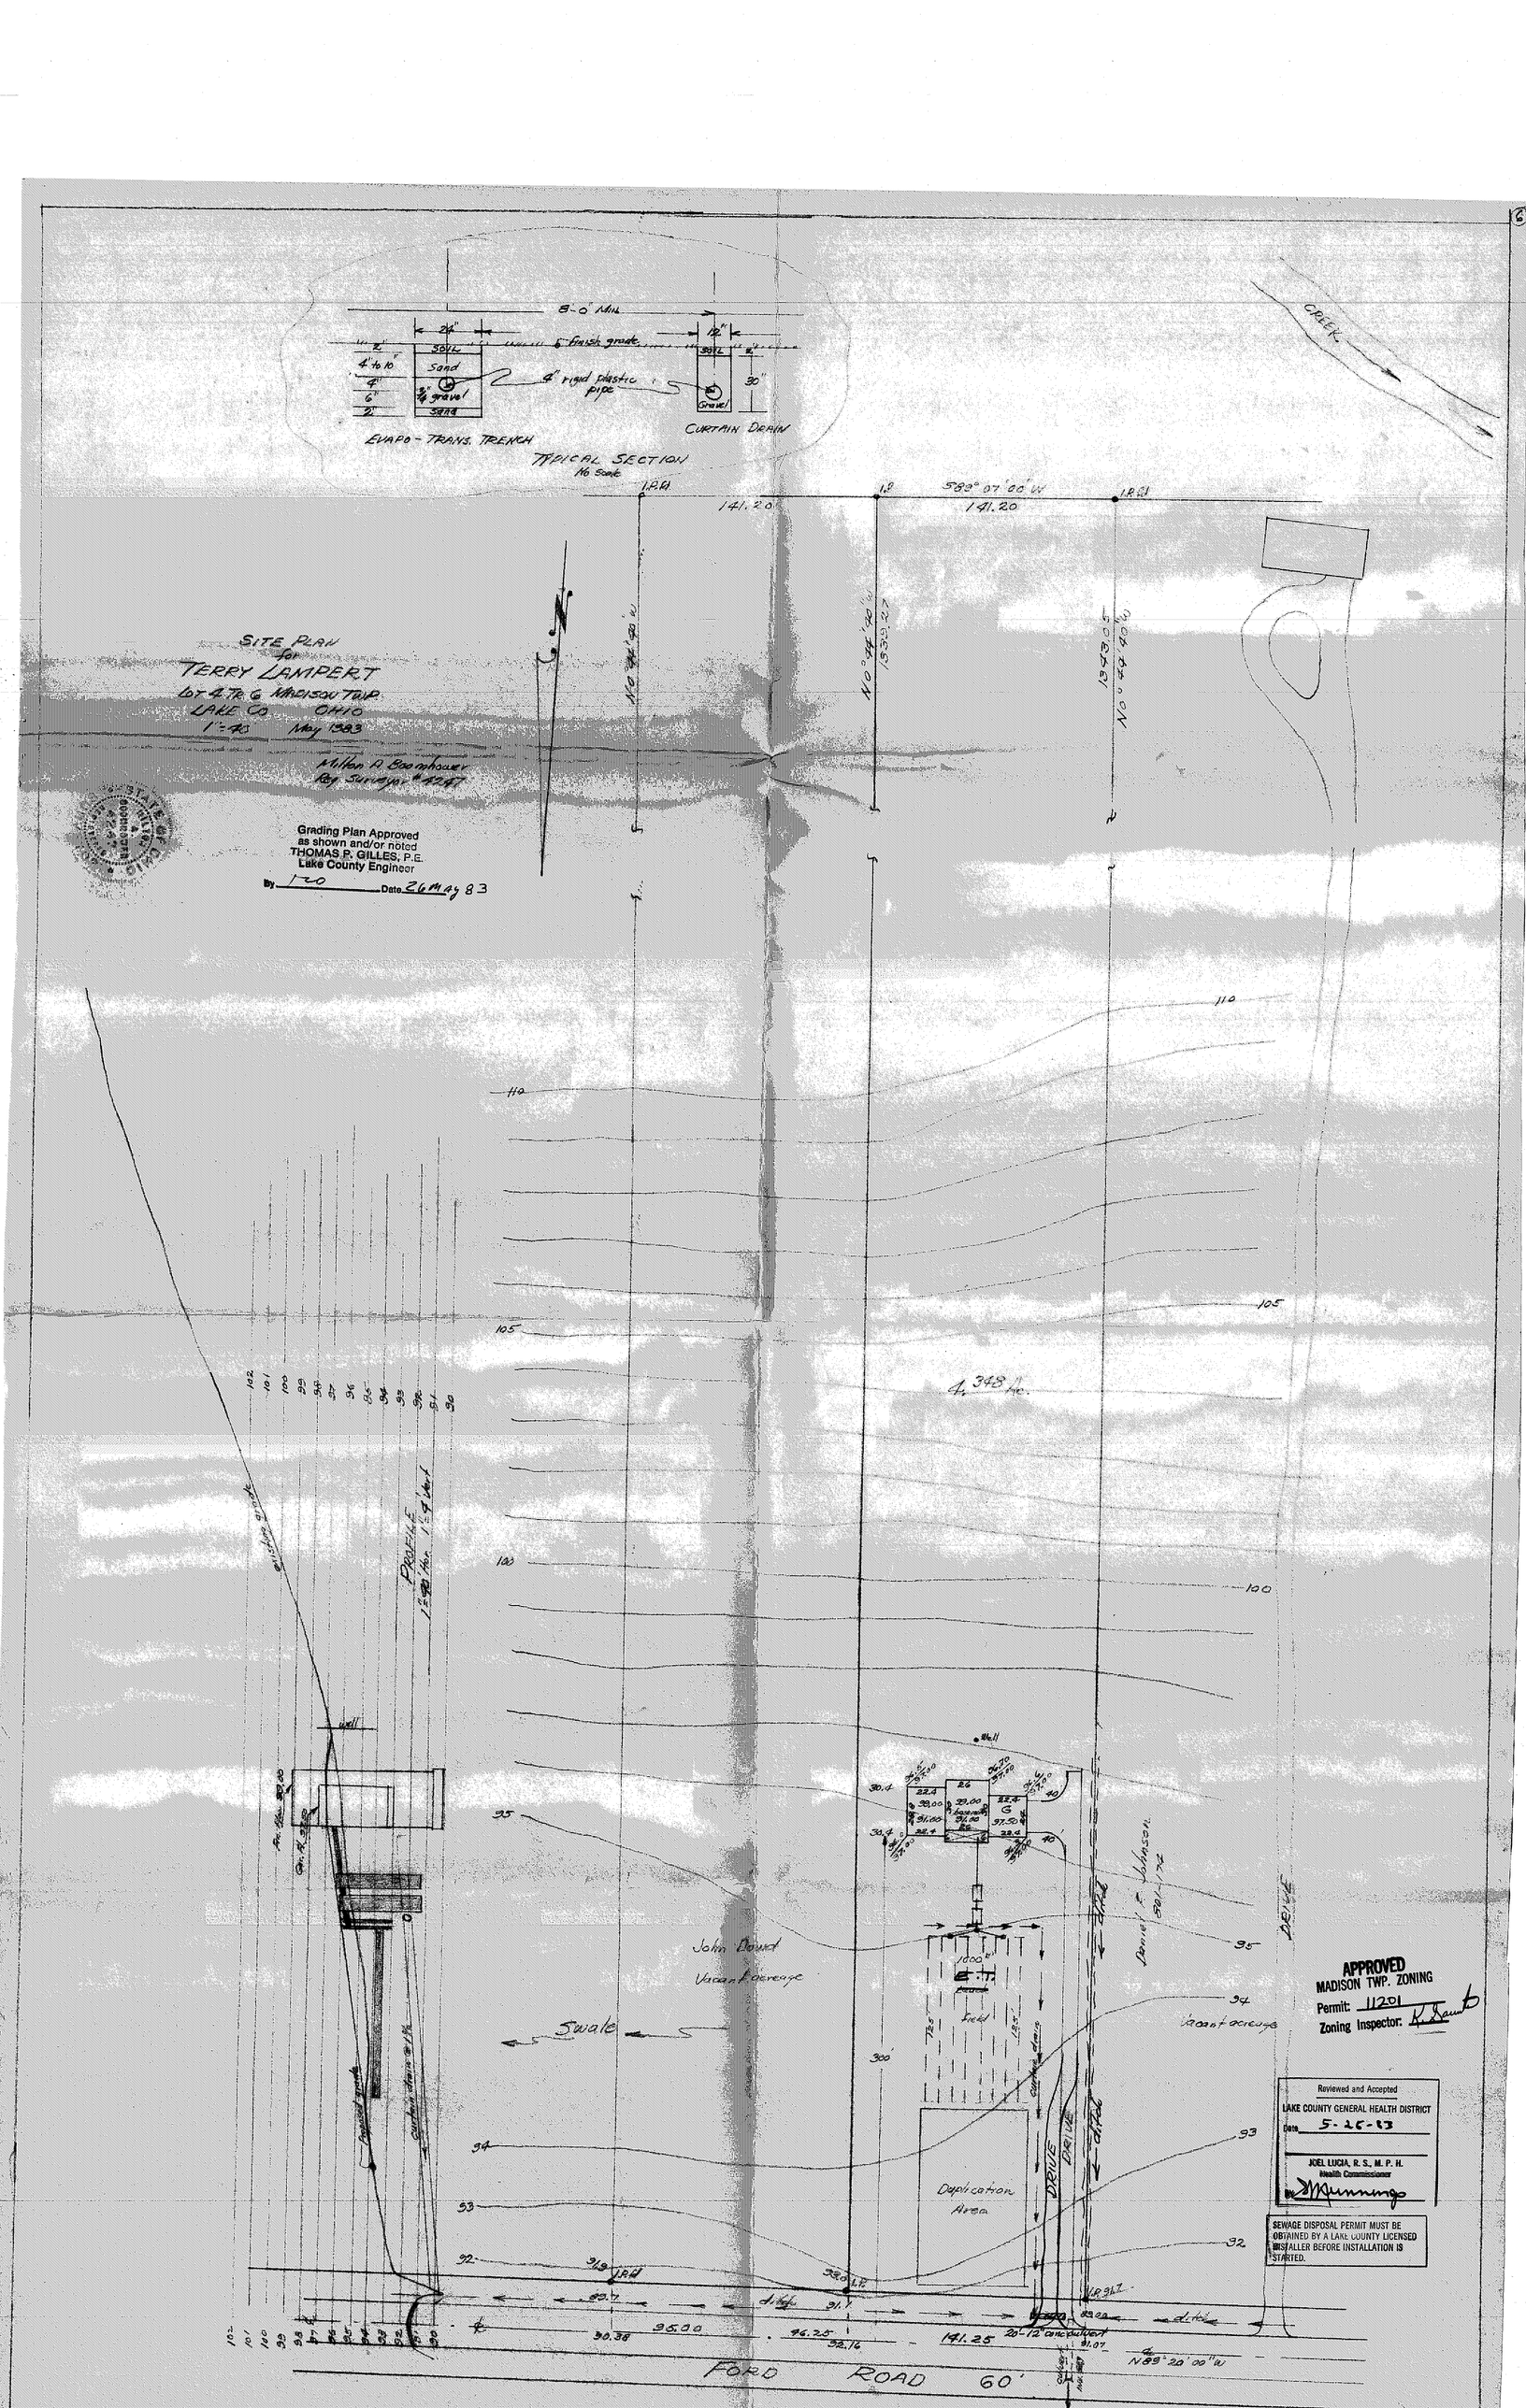
8'-0" Min.
24"
finish grade
4'to 10'
4"
6"
2"
Sand
3/4" gravel
4" rigid plastic pipe
12"
30"
Gravel
EVAPO-TRANS. TRENCH
CURTAIN DRAIN
TYPICAL SECTION
No Scale
CREEK
I.P.
S89° 07' 00" W
141.20
N0° 44' 40" E
1343.07
SITE PLAN
for
TERRY LAMPERT
Lot 4, Tr. 6 MADISON TWP.
LAKE CO. OHIO
1" = 40'
May 1983
Milton A. Boomhower
Reg. Surveyor #4247
STATE OF OHIO
Grading Plan Approved
as shown and/or noted
THOMAS P. GILLES, P.E.
Lake County Engineer
By
Date 26 May 83
4.348 Ac.
PROFILE
Existing grade
well
O.H.P.
John Doust
Vacant acreage
Swale
Daniel E. Johnson
Vacant acreage
Field
Duplication Area
DRIVE
Proposed grade
Centerline drive
FORD ROAD 60'
95.00
96.25
141.25
N89° 20' 00" W
APPROVED
MADISON TWP. ZONING
Permit: 11201
Zoning Inspector:
Reviewed and Accepted
LAKE COUNTY GENERAL HEALTH DISTRICT
Date 5-26-83
JOEL LUCIA, R.S., M.P.H.
Health Commissioner
SEWAGE DISPOSAL PERMIT MUST BE OBTAINED BY A LAKE COUNTY LICENSED INSTALLER BEFORE INSTALLATION IS STARTED.