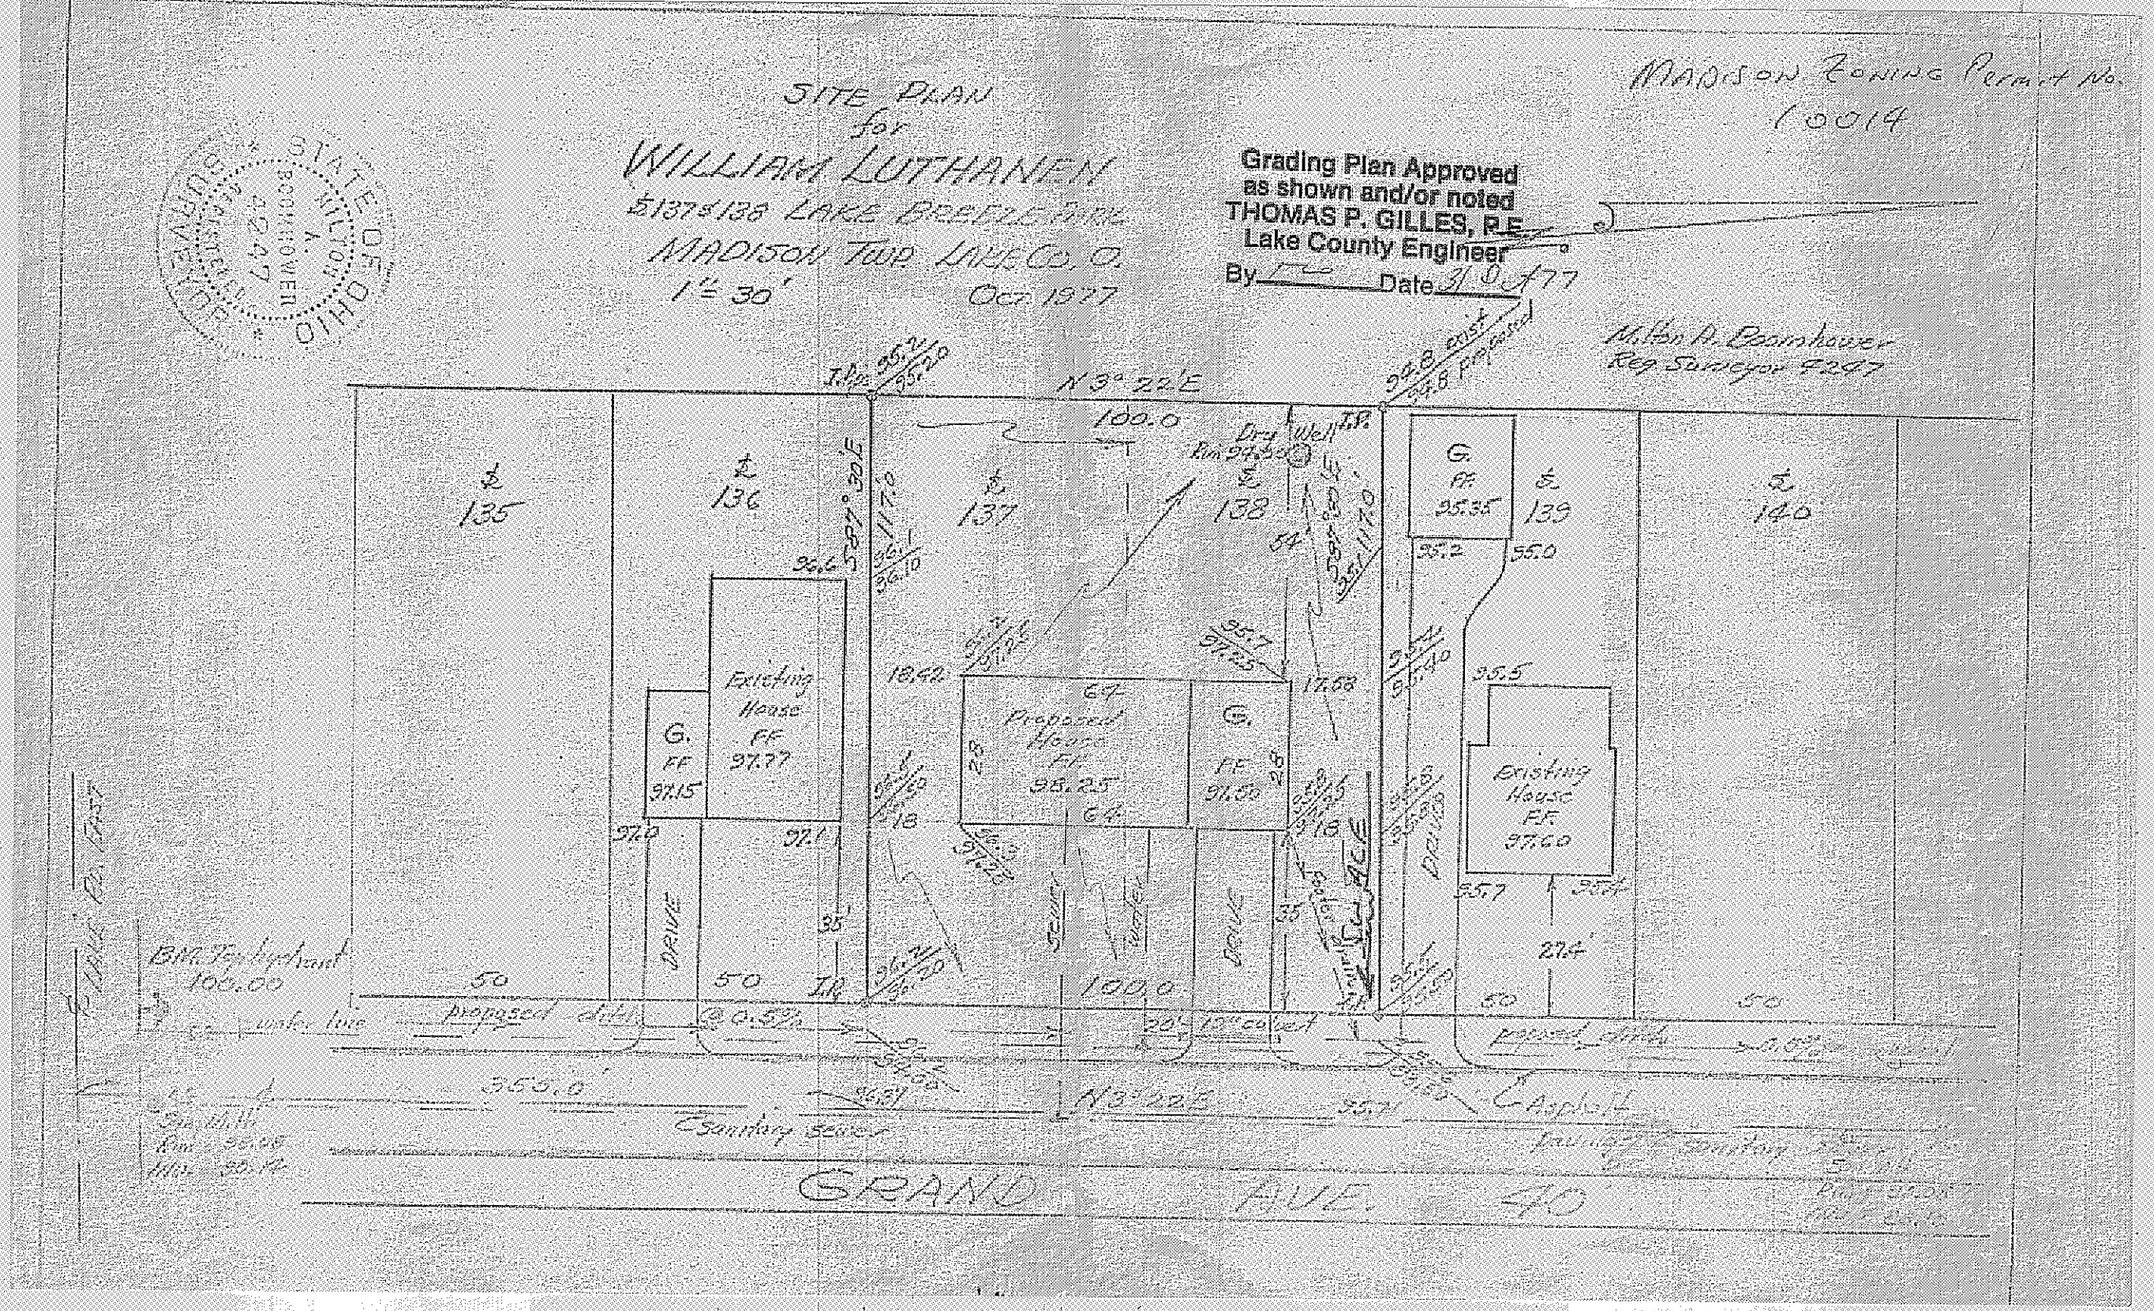
SITE PLAN
for
WILLIAM LUTHANEN
℄ 137 & 138 LAKE BREEZE PARK
MADISON TWP. LAKE CO. O.
1" = 30'
Oct. 1977
MADISON ZONING Permit No.
10014
Grading Plan Approved
as shown and/or noted
THOMAS P. GILLES, P.E.
Lake County Engineer
By
Date 31 Oct 77
Milton A. Boomhower
Reg. Surveyor 4247
STATE OF OHIO
MILTON A. BOOMHOWER
4247
REGISTERED
SURVEYOR
N 3° 22' E
100.0
℄ 135
℄ 136
℄ 137
℄ 138
℄ 139
℄ 140
G. FF 97.15
Existing House FF 97.77
Proposed House FF 98.25
G. FF 97.50
G. FF 95.35
Existing House FF 97.60
DRIVE
Sewer
Water
Dry Well
BM. Top hydrant 100.00
water line
proposed ditch
@ 0.5%
20' 12" culvert
355.0
N 3° 22' E
Asphalt
Sanitary sewer
GRAND AVE. 40