APPROVED
MADISON TWP. ZONING
Permit: 8548
Zoning Inspector: OKB

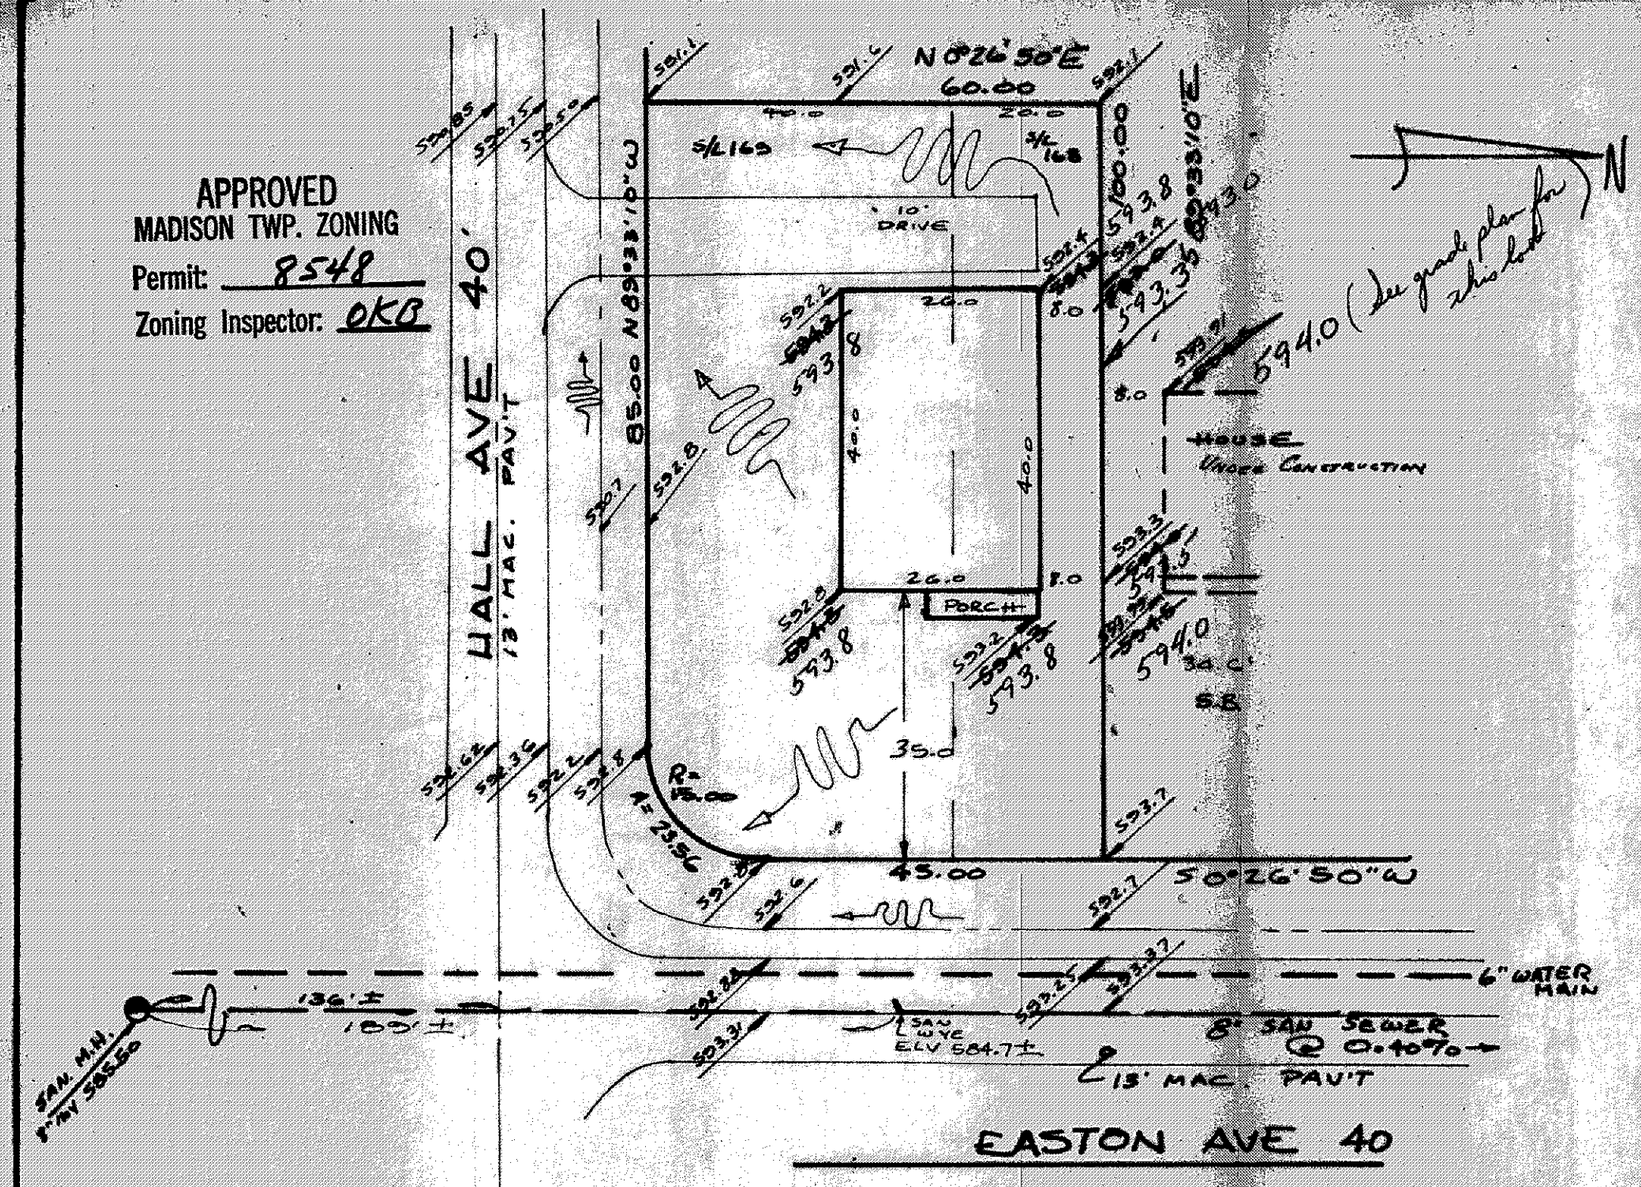

"AS BUILT" CERTIFICATION

I, HEREBY CERTIFY THAT THE CIRCLED GRADES ARE EXISTING FINISH GRADES CHECKED IN FIELD ON _____ 19__ BY _____ SURVEYING AND ARE CORRECT TO THE BEST OF MY KNOWLEDGE AND BELIEF

_____ REGISTERED SURVEYOR NO.

Grading Plan Approved
as shown and/or noted
THOMAS P. GILLES, P.E.
Lake County Engineer

By _____ Date 4 Aug 72

SITE PLAN

MADISON (TOWNSHIP) LAKE COUNTY, OHIO

for: RYAN HOMES INC (BUILDER) (AGENT)

1460 Easton Avenue Medina 44256 (ADDRESS) (STREET) (CITY) (ZIP)

MADISON LAKELANDS (RECORD SUBDIVISION)
D (VOLUME)
16-16-5 (SUBLOT NO)
27 (PAGE)
EASTON AVE (STREET)
LOT (TOWN)
(VILLAGE)
(TOWN MUNICIPAL R.)
(STREET)

LEGEND

SANITARY MANHOLE
STORM MANHOLE
INLET OR CATCH BASIN
HYDRANT
EXISTING CONTOURS
PROPOSED CONTOURS
EXIST. ELEV. 100.0
100.0 PROP. ELEV.
WATER VALVE (GAS)
WATER METER (GAS)
AS BUILT ELEVATION
DIRECTION OF SURFACE DRAINAGE

REMARKS

ALL BOUNDARY DATA SHOWN WAS OBTAINED FROM (DEEDS, RECORDED SUBDIVISION PLAT, OR OTHER PUBLIC RECORDS)

DESIGN CERTIFICATION

THIS PLAT WAS PREPARED BY ME, AND IS CORRECT TO THE BEST OF MY KNOWLEDGE AND BELIEF.

Richard P. Bibb Ps #5244
NAME SURVEYOR REGISTRATION NO.

CHECK LIST

DIMENSIONS
BEARINGS
TIE TO NEAREST STREET
SUBLOT NO PARCEL NO.
SURROUNDING OWNERS
BLDG DIMENSIONS FIN OR
BLDG TIES FLR GRADES
APRON TYPE WIDTH THICKNESS
SIDEWALK TYPE WIDTH THICKNESS
CULVERT TYPE DIA LENGTH

WATER MAIN SIZE LOCATION
SAN SEWER SIZE % GR LOC
SAN MH RIM ELEV INV ELEV
SAN SEWER SIZE LOC DEPTH
STORM SEWER SIZE LOCATION
STORM MH CAP ELEV INV ELEV
PAVT TYPE WIDTH
GAS LINE LOC SIZE
SEPTIC TANK SIZE LOC
WELL LOCATION

REVISIONS		
NO	DATE	BY
1		
2		
3		
4		
5		

PLAN PREPARED BY:
DEBEVEC SOLO & ASSOC. INC.
180 E. JACKSON ST. PAINESVILLE, OHIO

DRAWN BY PJB
CHKD R.H.
CHK'D (FINAL)
SCALE 1" = 50'
DATE 3/10/72
NOTE
3523-163