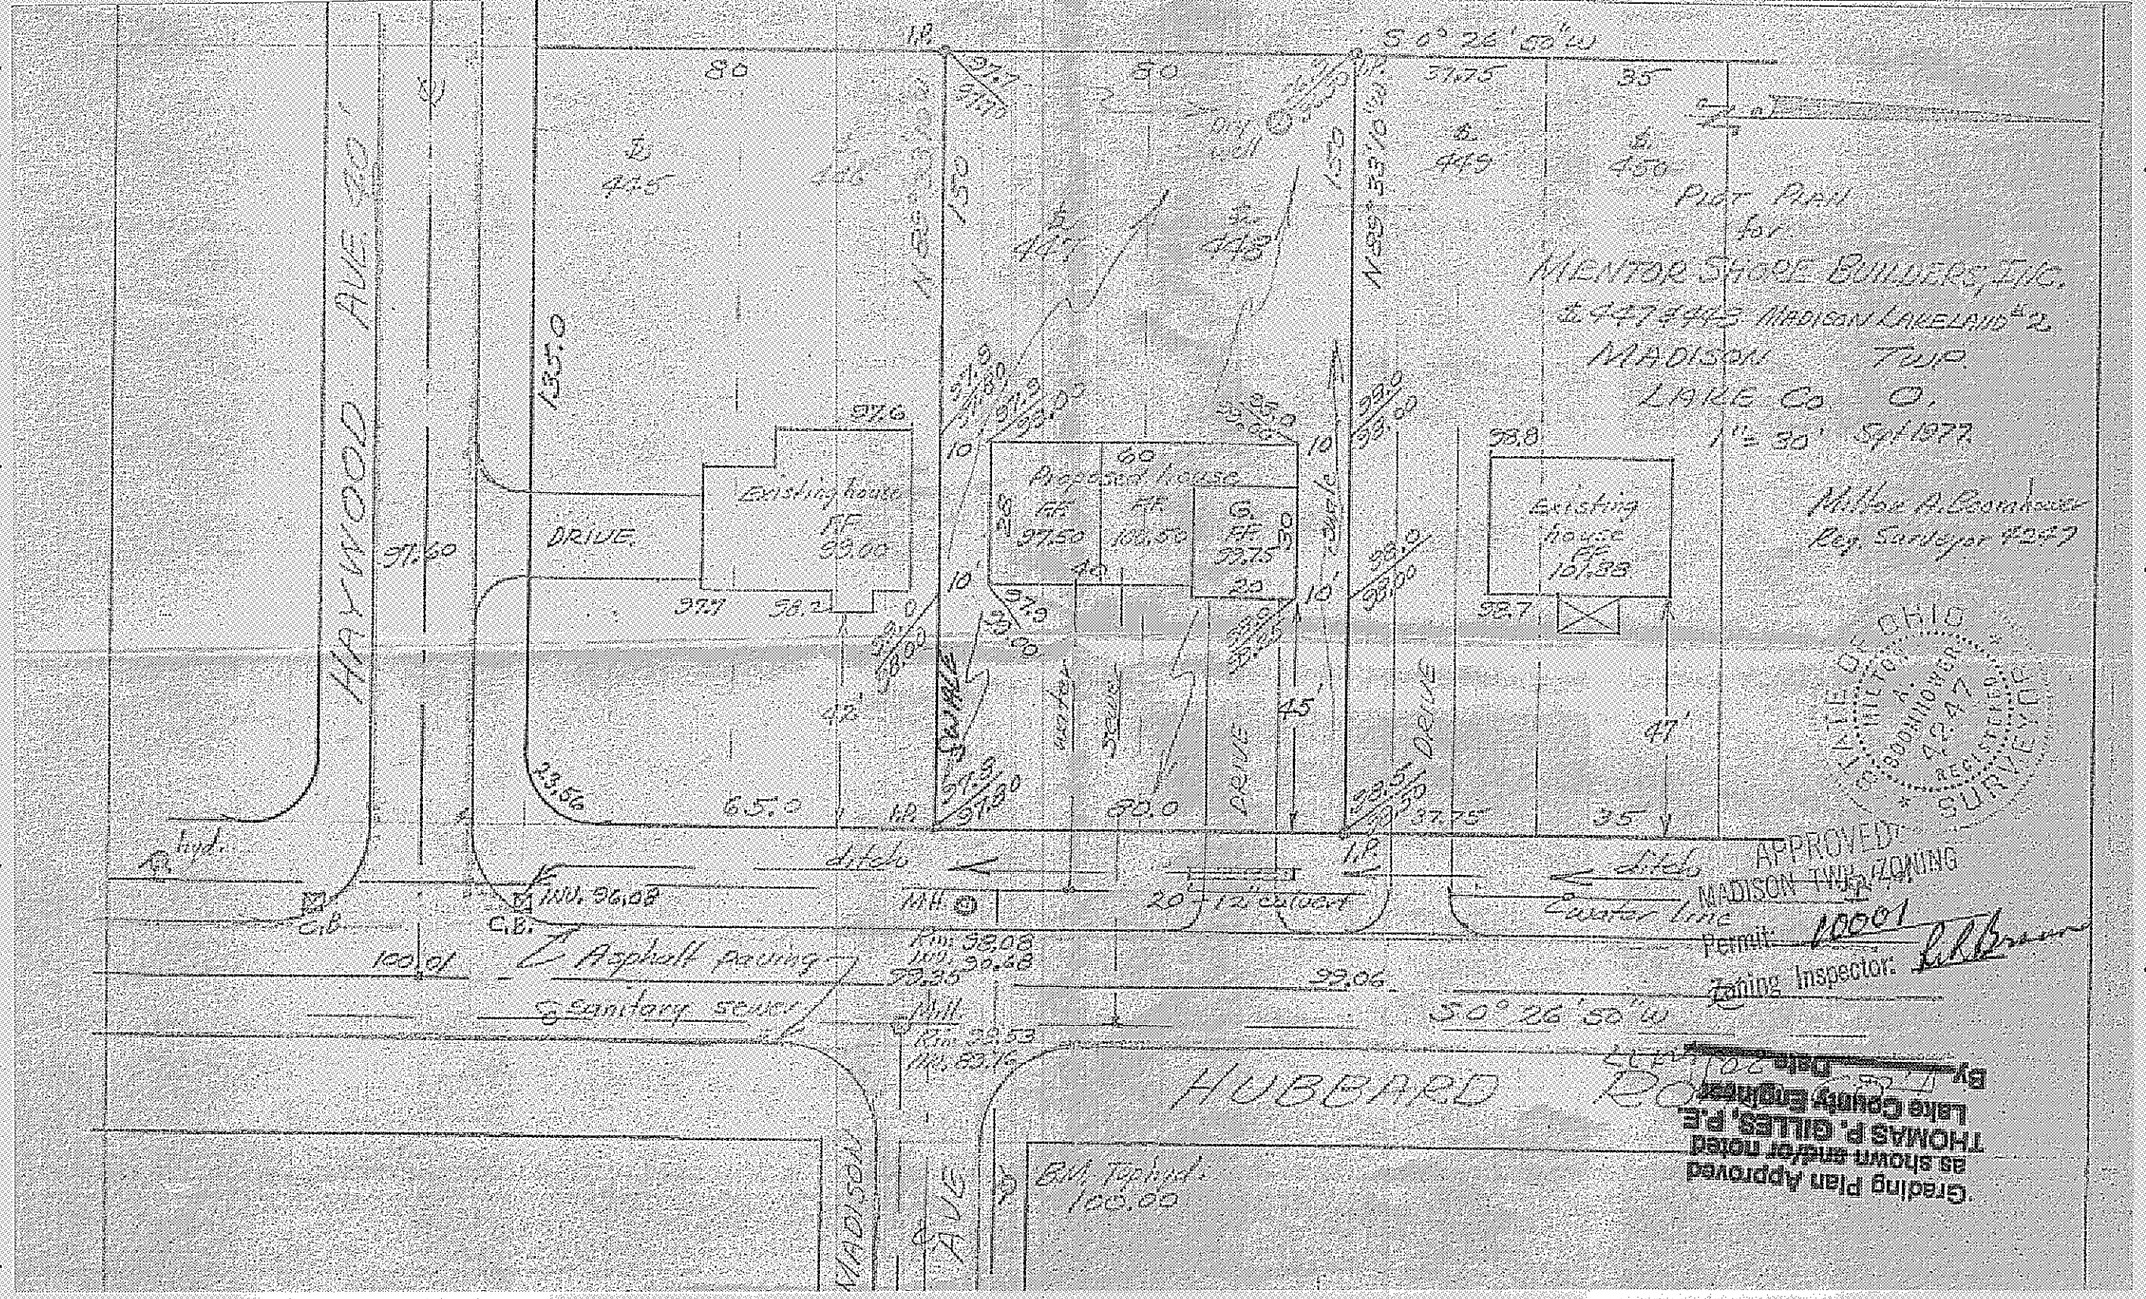

PLOT PLAN
for
MENTOR SHORE BUILDERS, INC.
MADISON LAKELAND #2
MADISON TWP.
LAKE CO. O.
1" = 30' Sept 1977
Milton A. Boomhower
Reg. Surveyor 4247
HAYWOOD AVE 80'
S 0° 26' 50" W
Existing house FF 99.00
Proposed house FF 97.50
FF 100.50
G. FF 99.75
Existing house FF 101.88
DRIVE
SWALE
water
sewer
ditch
INV. 96.08
MH
20' 12" culvert
water line
Asphalt paving
sanitary sewer
HUBBARD RO
MADISON AVE
B.M. Top hyd. 100.00
APPROVED
MADISON TWP. ZONING
Permit: 10001
Zoning Inspector:
Grading Plan Approved
as shown and/or noted
THOMAS P. GILLES, P.E.
Lake County Engineer
By
Date