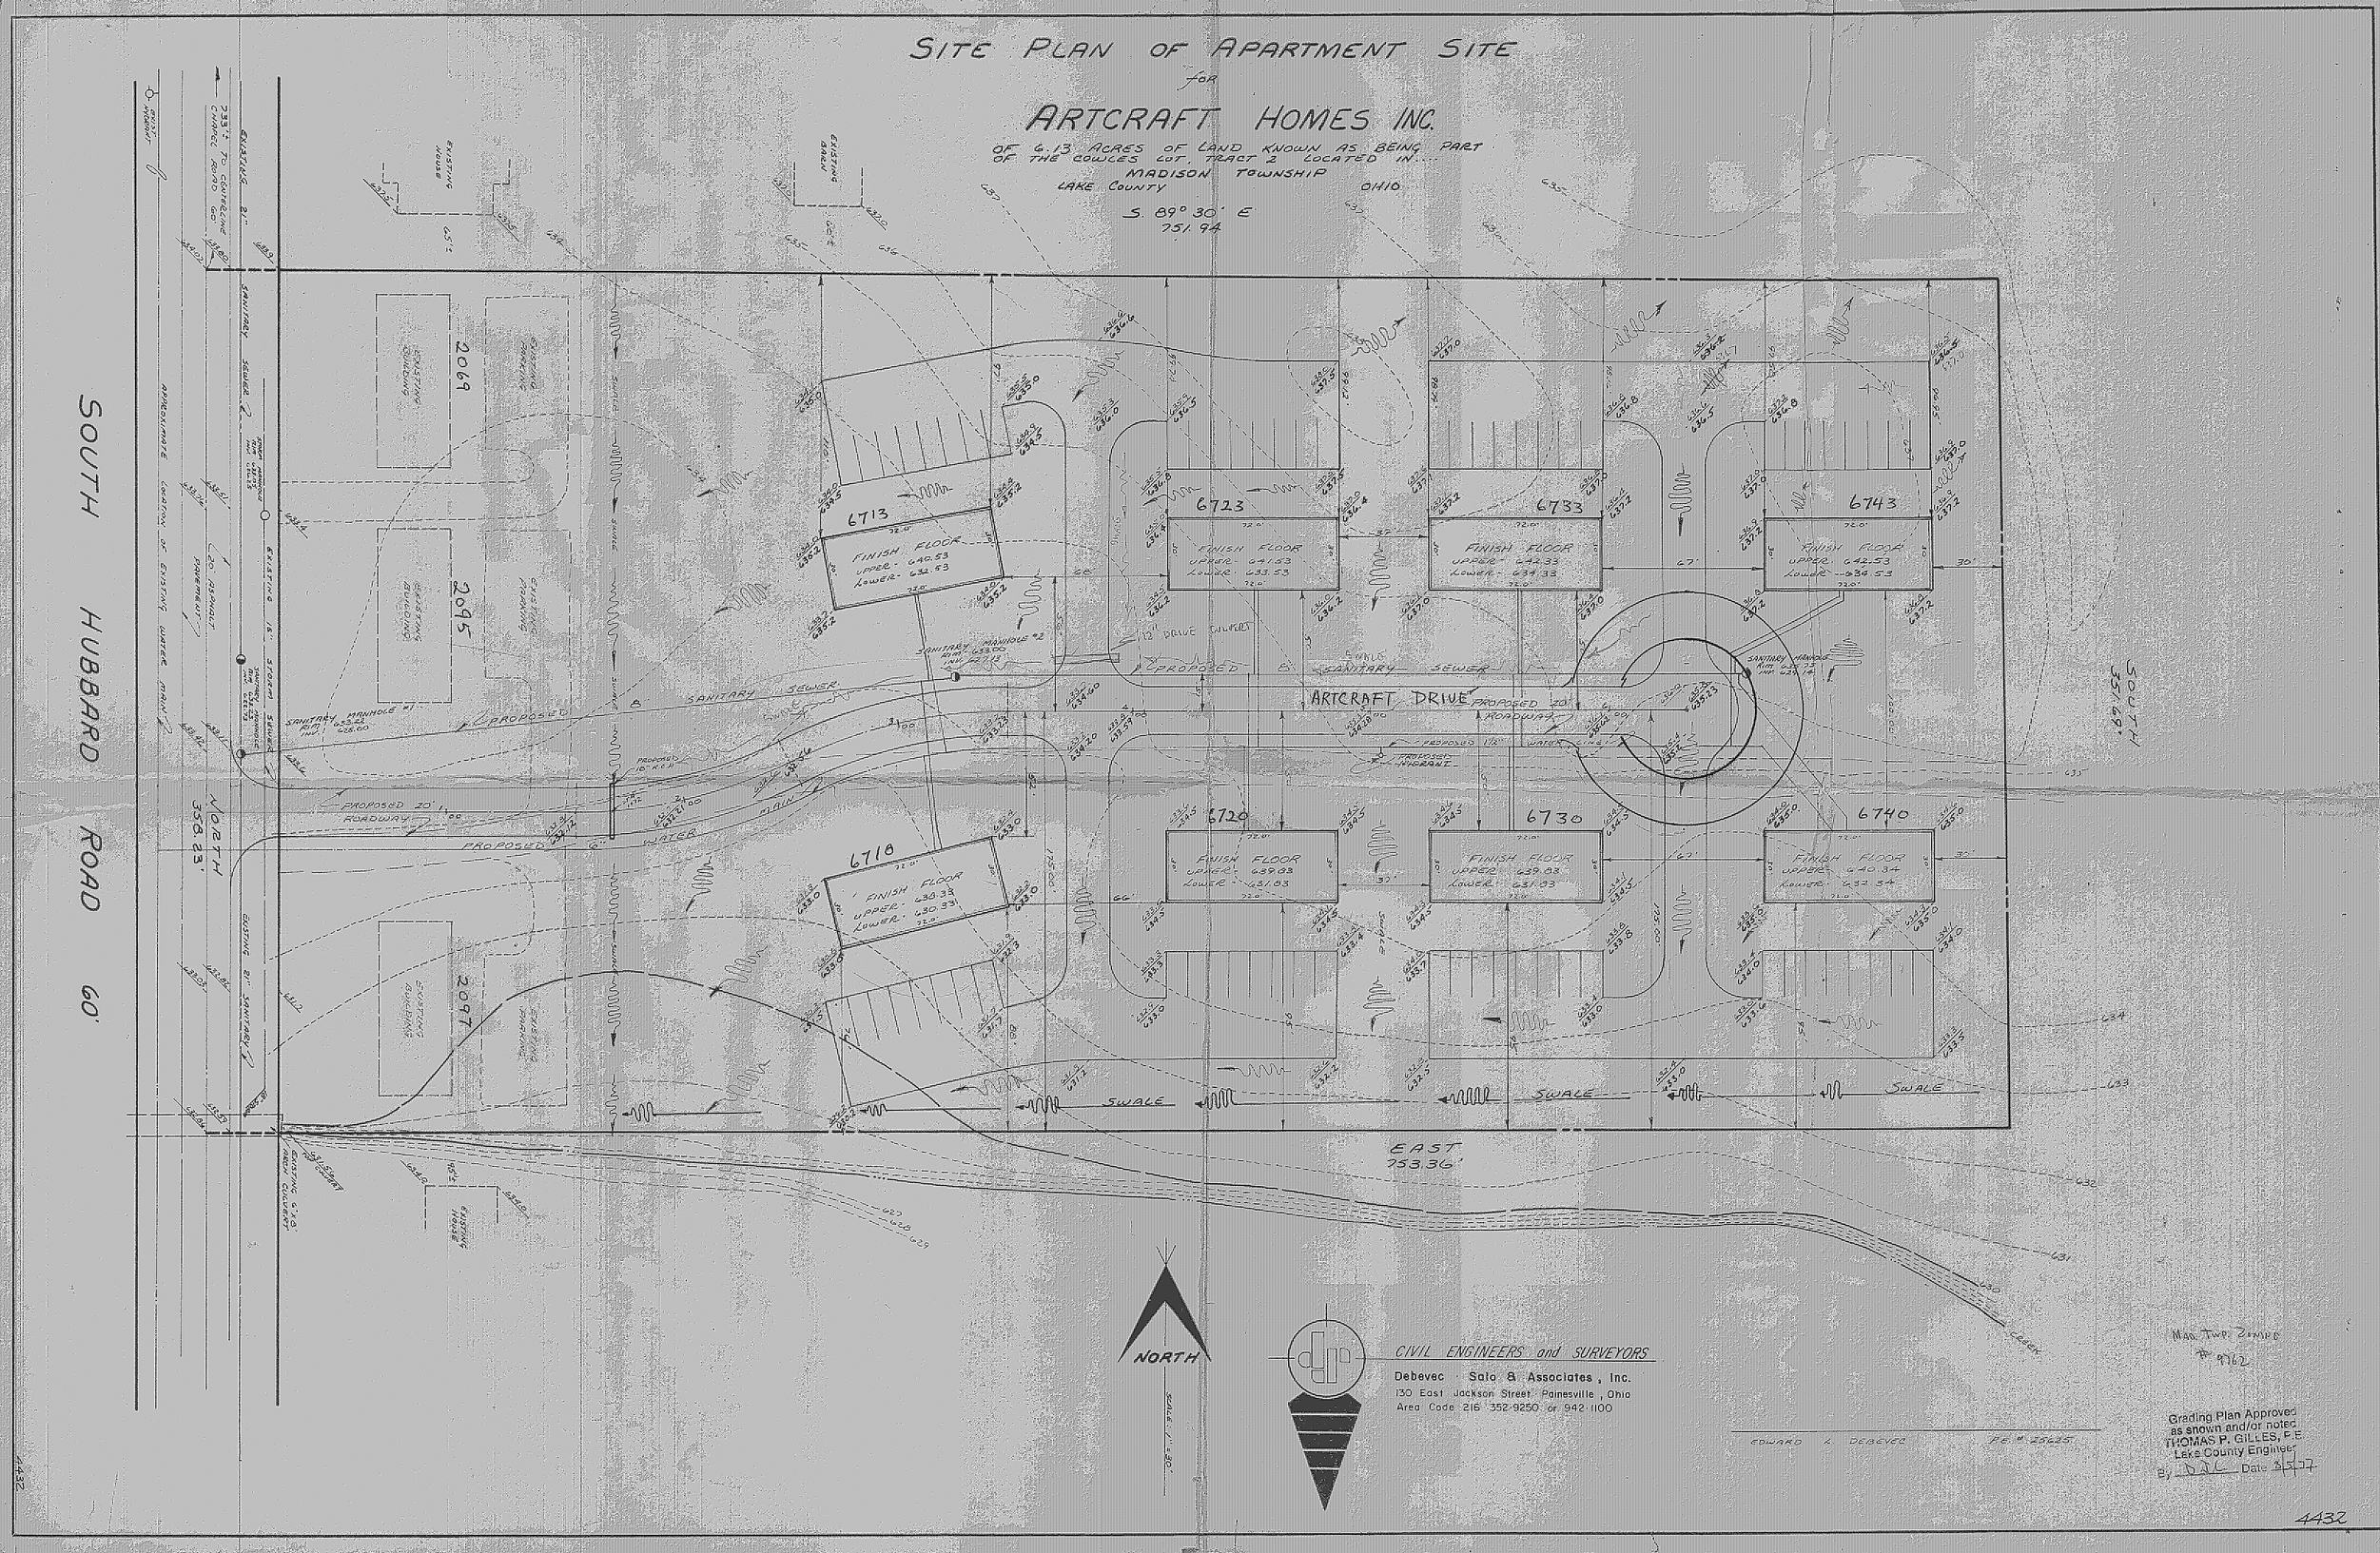
SITE PLAN OF APARTMENT SITE
FOR
ARTCRAFT HOMES INC.
OF 6.13 ACRES OF LAND KNOWN AS BEING PART OF THE COWLES LOT, TRACT 2 LOCATED IN...
MADISON TOWNSHIP
LAKE COUNTY OHIO
S. 89° 30' E
751.94
SOUTH HUBBARD ROAD 60'
NORTH 358.23'
SOUTH 351.69'
EAST 753.36'
ARTCRAFT DRIVE
PROPOSED 8" SANITARY SEWER
PROPOSED 20' ROADWAY
PROPOSED 6" WATER MAIN
SWALE
6713
6718
6720
6723
6730
6733
6740
6743
2069
2095
2097
FINISH FLOOR
NORTH
CIVIL ENGINEERS and SURVEYORS
Debevec Salo & Associates, Inc.
130 East Jackson Street Painesville, Ohio
Area Code 216 352-9250 or 942-1100
EDWARD L. DEBEVEC
Grading Plan Approved as shown and/or noted
THOMAS P. GILLES, P.E.
Lake County Engineer
By DJL Date 8/5/77
4432