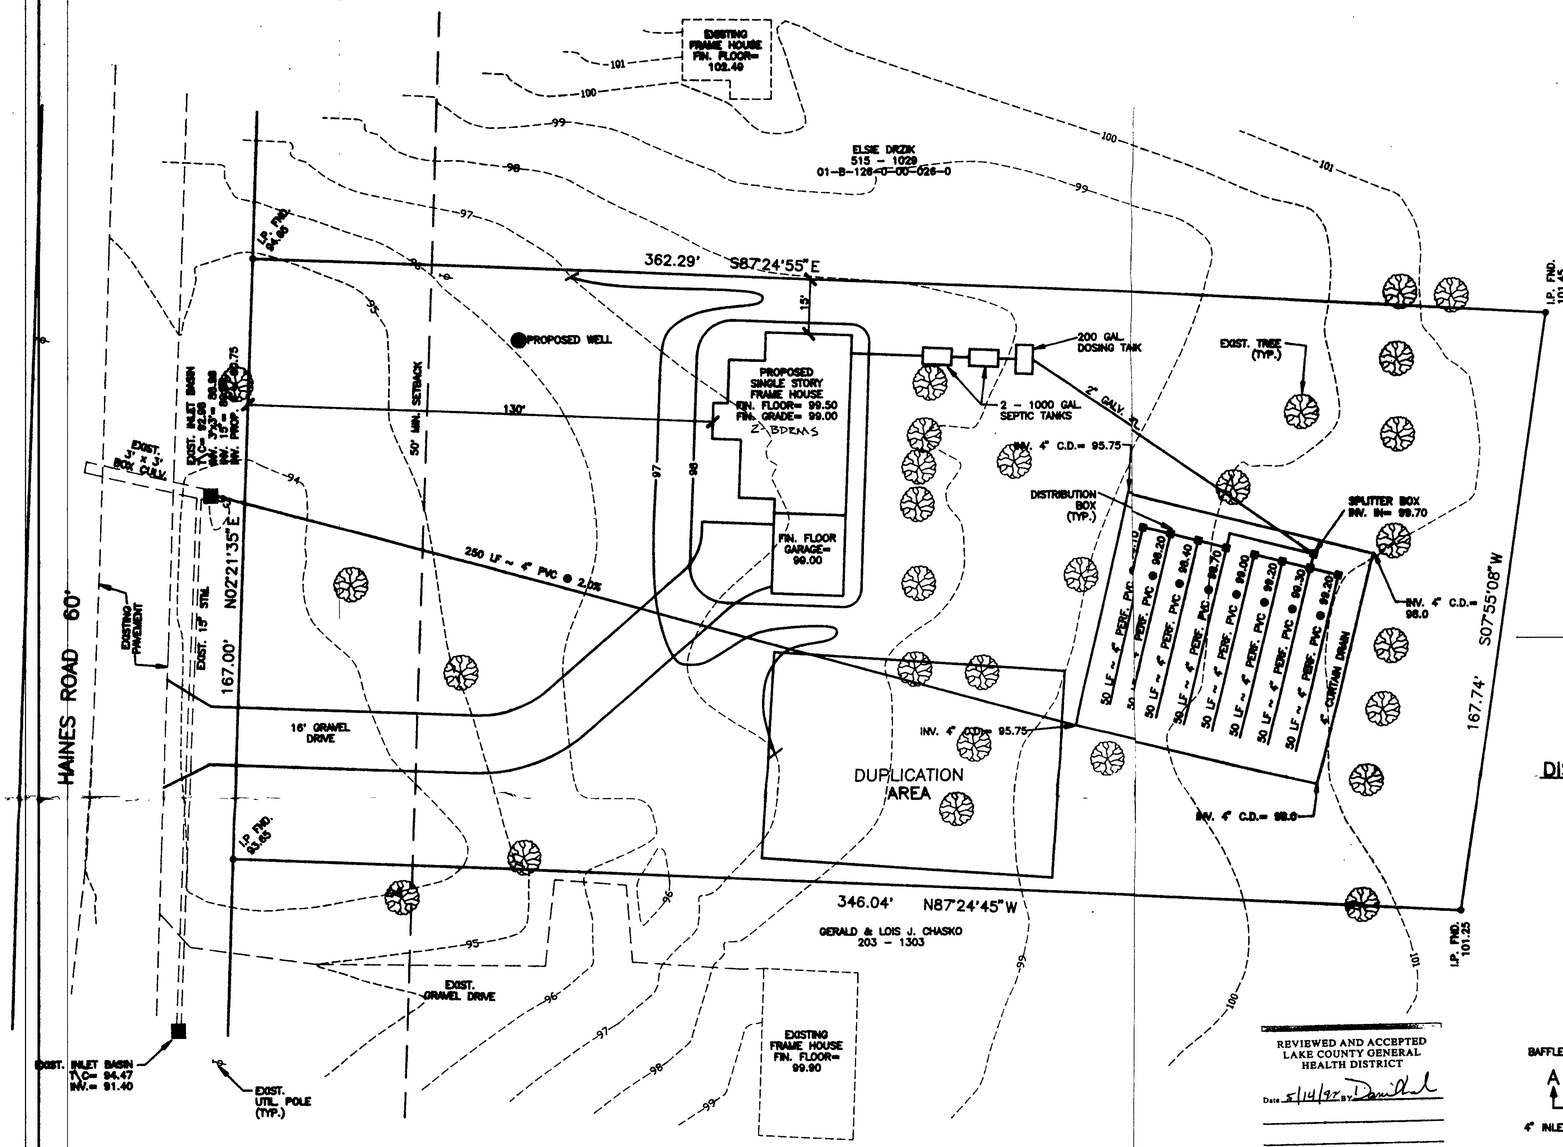

REVIEWED AND ACCEPTED
LAKE COUNTY GENERAL
HEALTH DISTRICT
Date 5/14/97 By Dan Ihl

SEWAGE DISPOSAL PERMIT MUST BE OBTAINED BY A LAKE COUNTY LICENSED INSTALLER BEFORE INSTALLATION IS STARTED

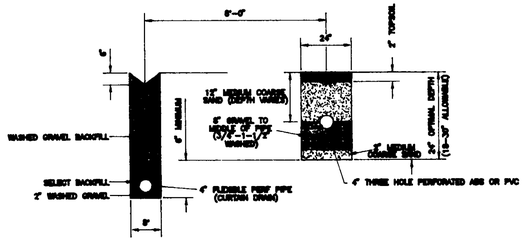

TYPICAL SECTION THRU
EVAPO-TRANSPIRATION TILE FIELD

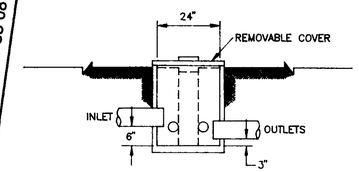

DISTRIBUTION BOX SECTION

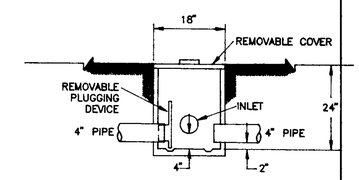

SPLITTER BOX SECTION

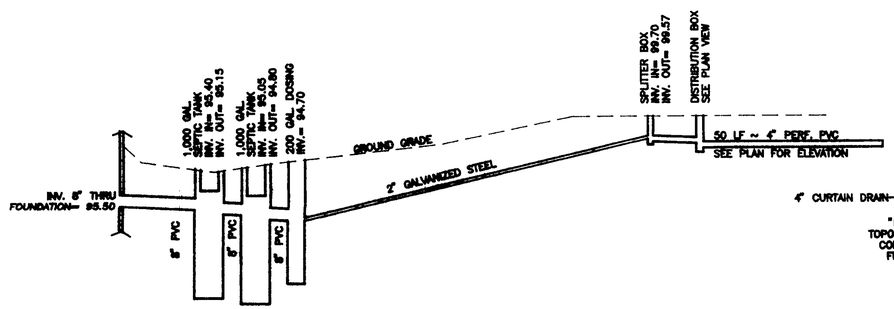

HYDRAULIC PROFILE
SCALE:
HORIZONTAL: 1" = 20'
VERTICAL: 1" = 5'

"I, THE UNDERSIGNED HEREBY CERTIFY THAT THE TOPOGRAPHY SHOWN HEREON, INDICATED BY ONE FOOT CONTOURS AND ELEVATIONS REPRESENTS AN ACTUAL FIELD TOPOGRAPHSURVEY MADE BY ME ON THE 24TH DAY OF MCH, 1998 AND THAT THE ELEVATIONS WE TAKEN AT APPROPRIATE INTERVALS ATHAT AS OF THAT DATE THEY EXISTAS INDICATED HEREON."

REGISTERED SURVR

REG. NO.

STATE OF OHIO
TERRENCE G. GERSON
6662
REGISTERED SURVEYOR

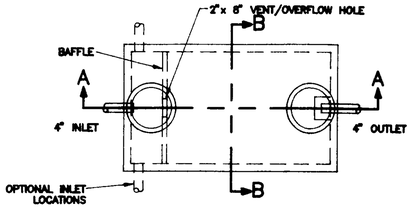

NOTES:
1.) A) 18" DIA. CONC. PLUG WITH HANDLE IS STANDARD EQUIPMENT
B) 18" DIA. CONC. RISER, 15" OR 24" HIGH WITH CONC. LID IS OPTIONAL AT AN EXTRA CHARGE.

Grading Plan Approved as shown and/or noted
THOMAS P. GILLES, P.E.
Lake County Engineer
By GH Date 5.18.97

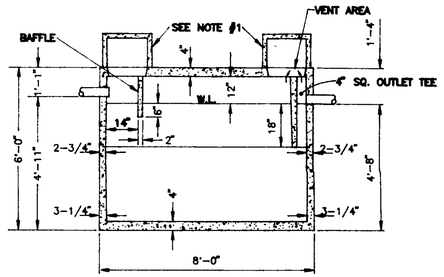

SECTION A-A

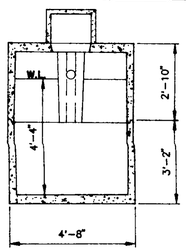

SECTION B-B

1,000 GALLON SEPTIC TANK

APPROVED
MADISON TOWNSHIP ZONING
DATE 5/14/98
BY UL 157256

WILLIAM R. GRAY ASSOCIATES, INC.
7519 MENTOR AVE. MENTOR, OHIO 44060
(440) 946-1616

REVISIONS	
DATE	
5-8-98	SITE PLAN REVIEW COMMENTS

RESIDENTIAL SITE PLAN

DRZIK PROPERTY
HAINES ROAD
MADISON TWP., OHIO

DATE	DRAWN BY	CHECKED BY	SCALE
04-06-98	J H	TGG	1" = 20'

TITLE

SHEET NO.

DWG. NO. DRZIK-1

A-R3H