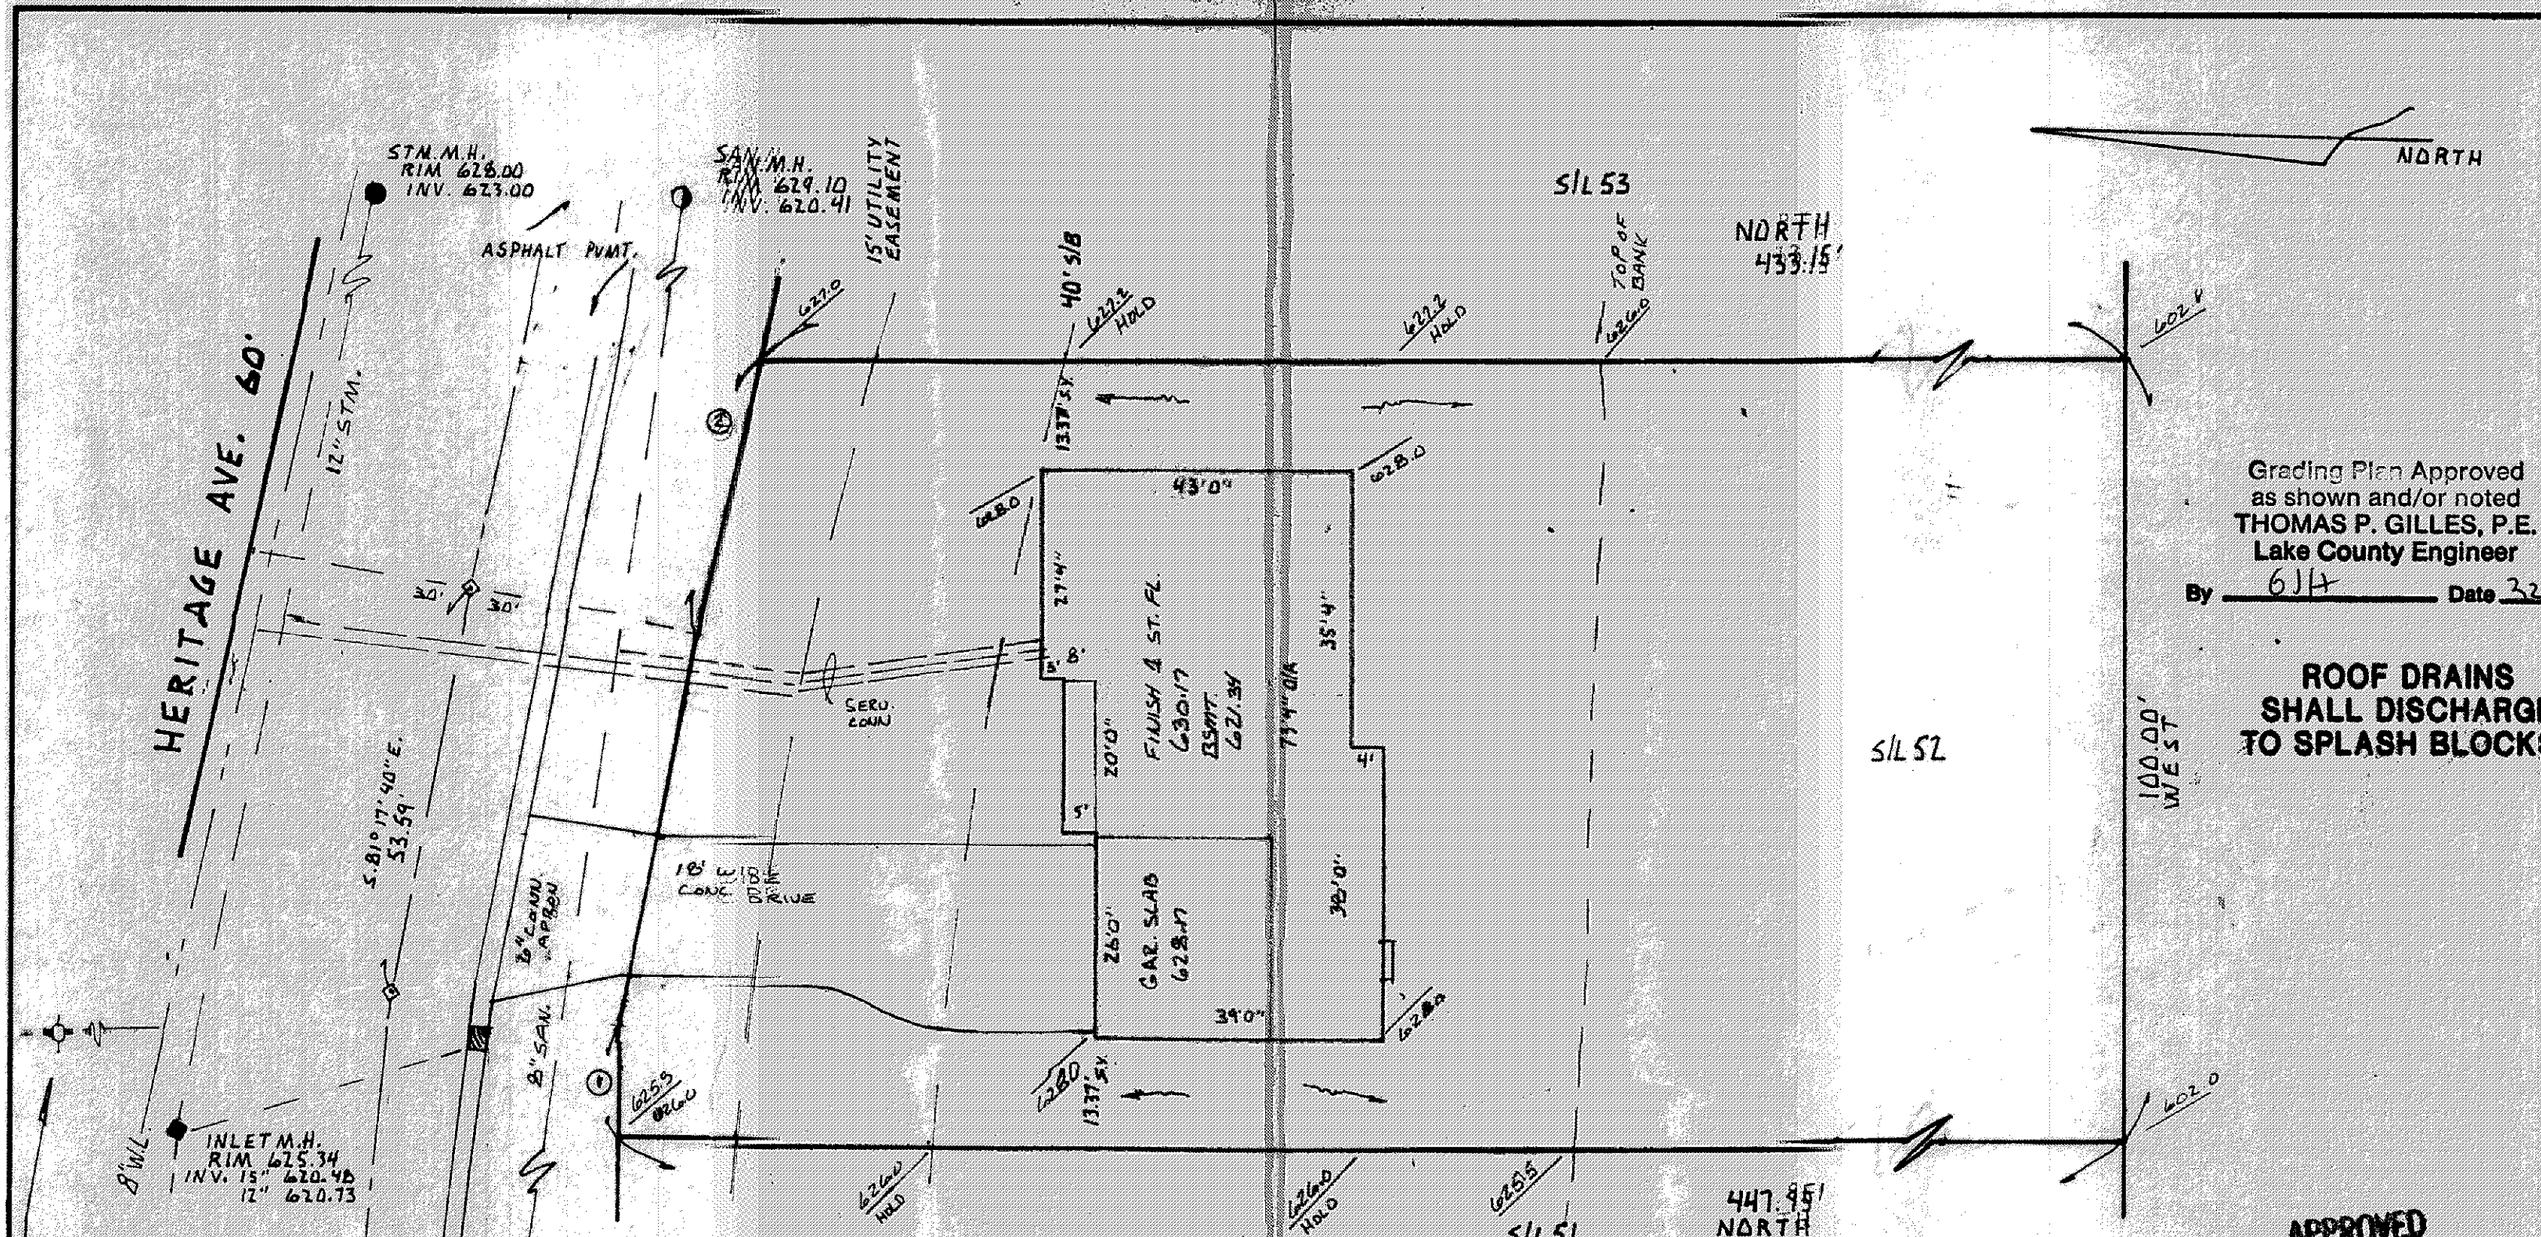

Grading Plan Approved as shown and/or noted
THOMAS P. GILLES, P.E.
Lake County Engineer
By 6/7 Date 3/2

ROOF DRAINS SHALL DISCHARGE TO SPLASH BLOCKS

APPROVED
MADISON TWP. ZONING
Permit: 4629
Zoning Inspector:
MAR 18 1994

I CERTIFY THAT THIS PLAN WAS PREPARED BY ME AND IS CORRECT TO THE BEST OF MY KNOWLEDGE AND BELIEF

John C. Skonieczny
REG. SURVEYOR #6350

JOHN C. SKONIECZNY
7739 VIEWMOUNT DR.
PAINESVILLE, OHIO 44077
PH. 352-7742

SITE PLAN FOR:
HOMES BY SIMMONS

SCALE: 1" = 20'	APPROVED BY	DRAWN BY DTS
DATE: MARCH - 94		

BEING SUBLOT 52 IN THE HERITAGE HILL ESTATES SUBDIVISION
TOWNSHIP OF MADISON, LAKE COUNTY, OHIO

JOB # 94-1824

DRAWING NUMBER 94-1251

VP TELEDYNE POST 18AB-10