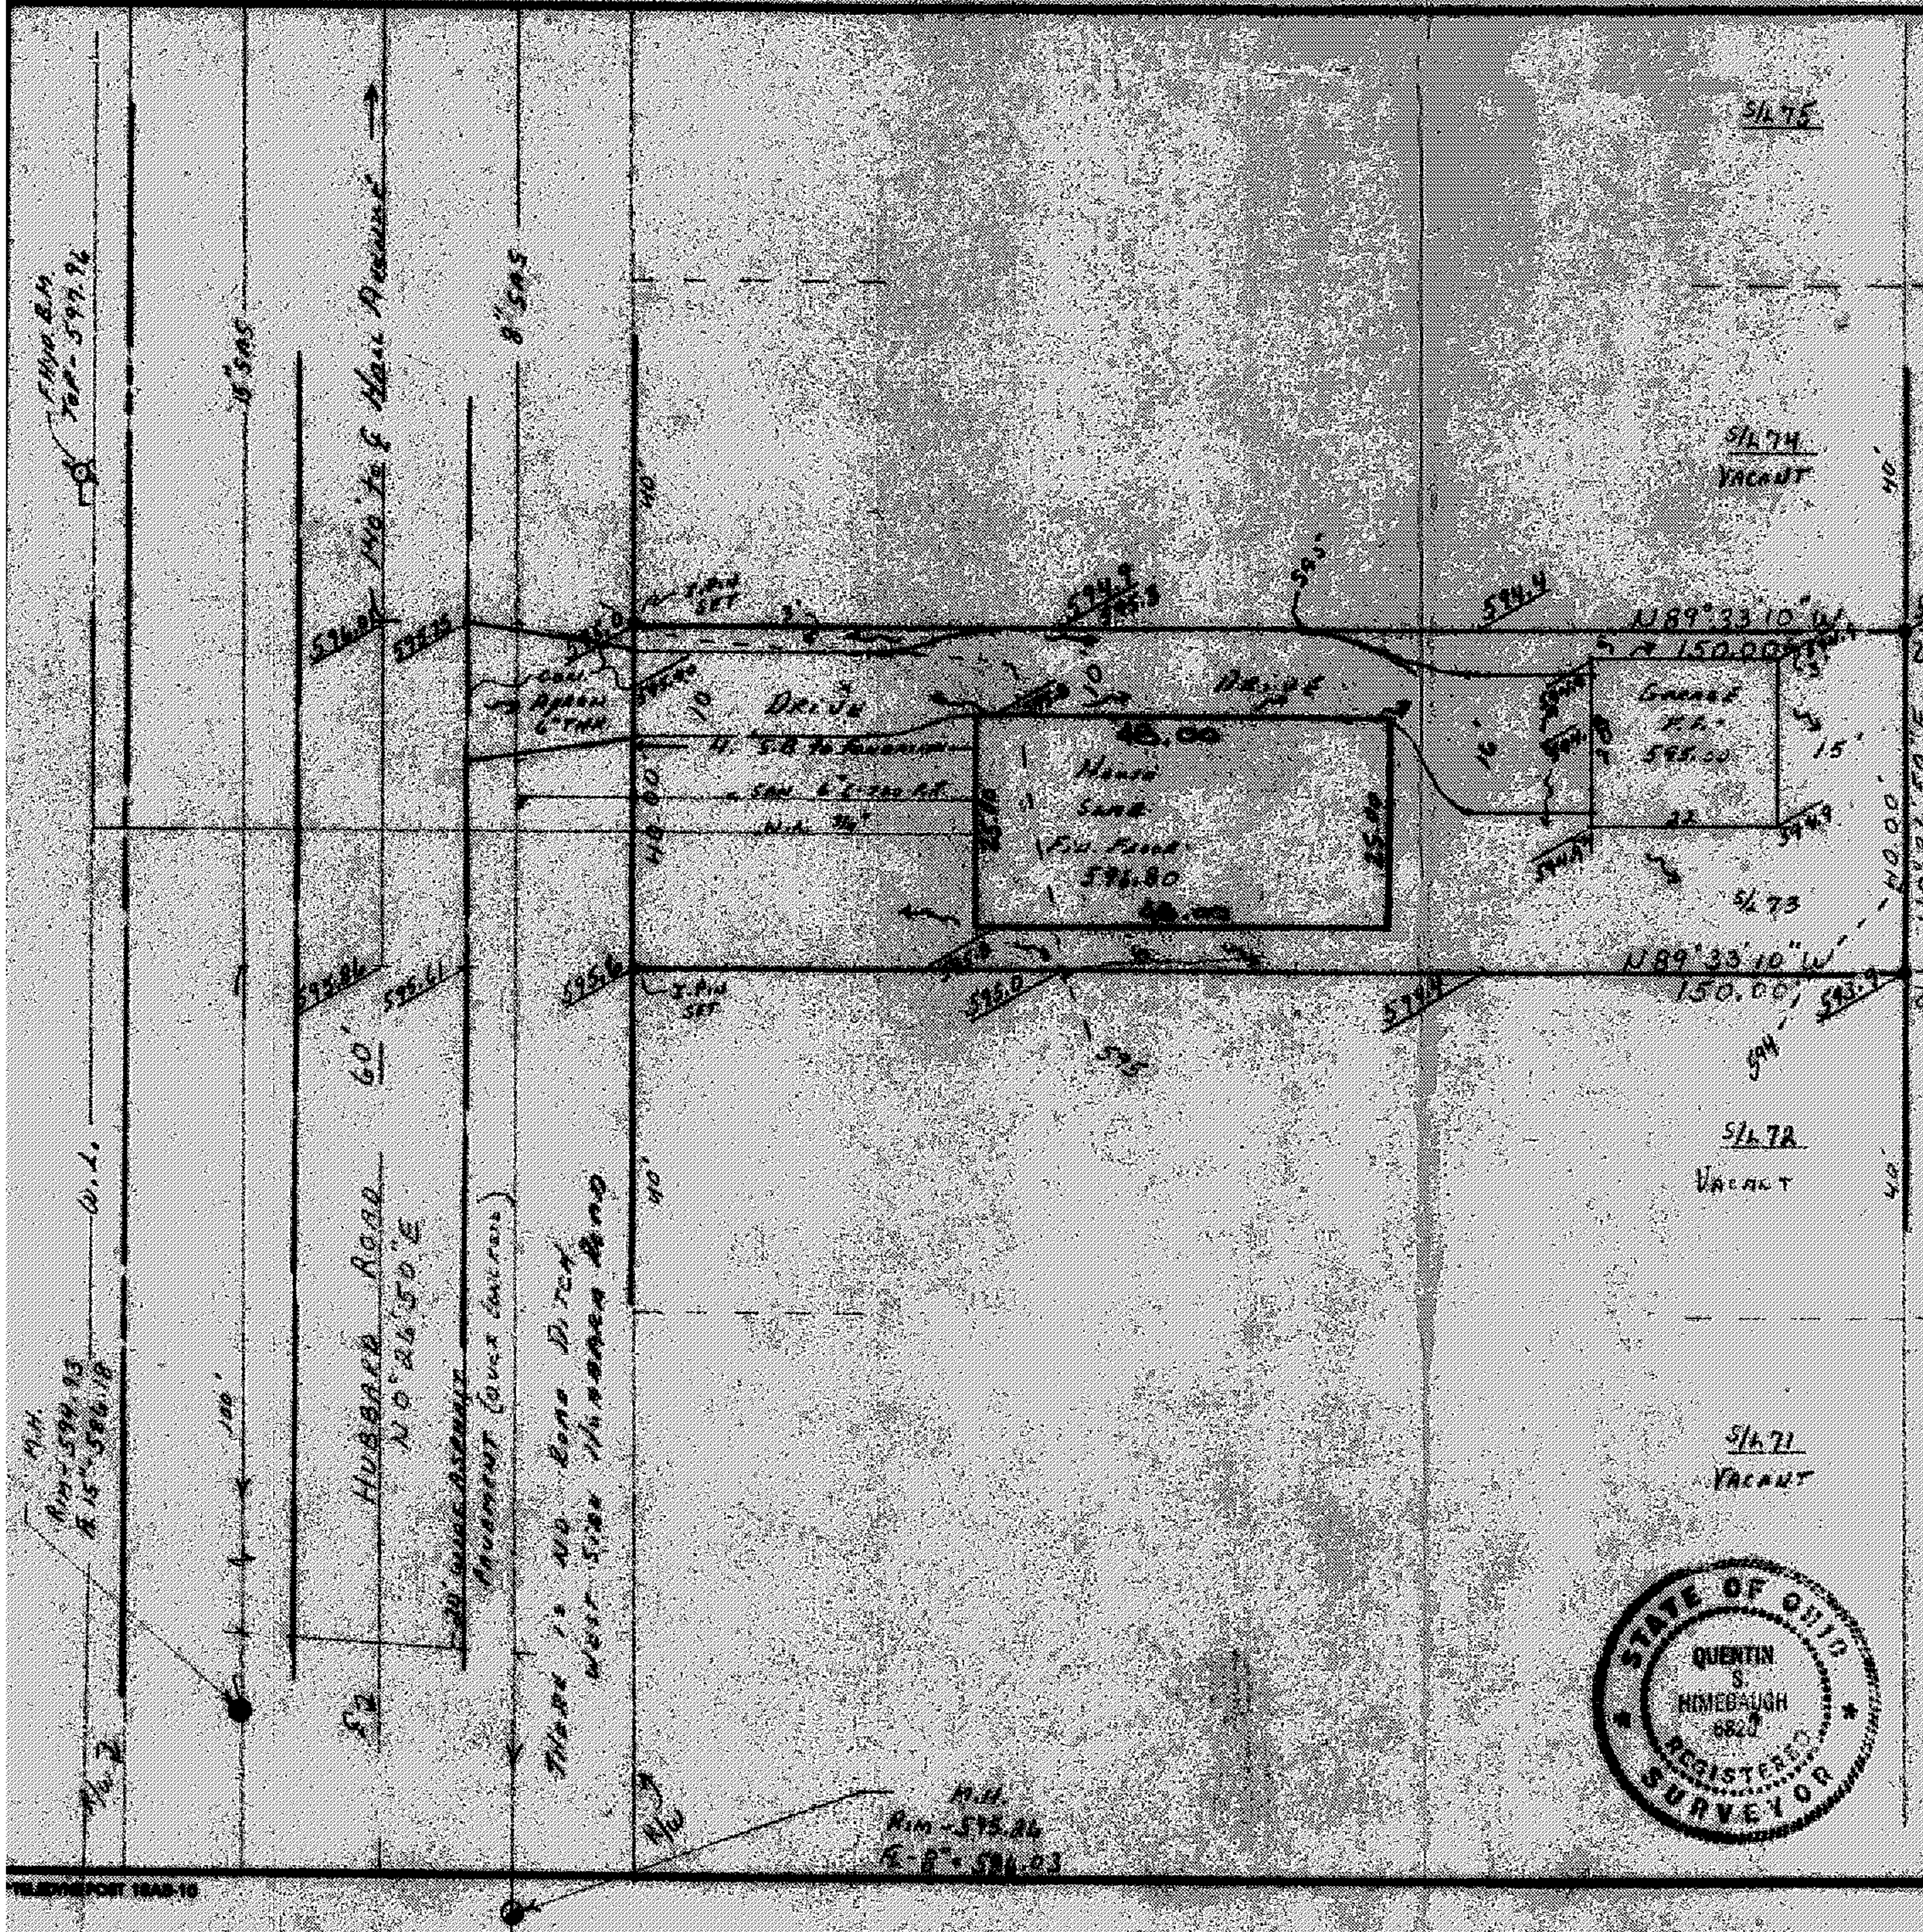

THIS PLAT WAS PREPARED BY ME AND IS CORRECT TO THE BEST OF MY KNOWLEDGE

Quentin S. Himebaugh P.S. #6820

BENCH MARK - TOP OF EXISTING FIRE HYDRANT - ACROSS STREET 17' SOUTH OF P/L S/L 74+73 ELEVATION = 597.96

– – –	EXISTING CONTOUR
———	PROPOSED CONTOUR
100.00	EXISTING ELEVATIONS
100.00	PROPOSED ELEVATIONS
⟶	DIRECTION OF SURFACE DRAINAGE

Grading Plan Approved as shown and/or noted
THOMAS P. GILLES, P.E.
Lake County Engineer
By GJH Date 81595

APPROVED
MADISON TOWNSHIP ZONING
JUL 28 1995
PERMIT # 14669
ZONING INSPECTOR

NOTE: THERE ARE NO STORM SEWERS THIS AREA

STATE OF OHIO — QUENTIN S. HIMEBAUGH 6820 — REGISTERED SURVEYOR

SITE PLAN - SUBLOT 73 - HUBBARD ROAD		
MADISON - LAKELANDS SUBDIVISION - MADISON, OHIO		
SCALE: 1" = 20' DATE: 4-19-89	APPROVED BY Q. Himebaugh	DRAWN BY R.S.
PLAN PREPARED BY QUENTIN HIMEBAUGH		DRAWING NUMBER
WILLOUGHBY, OHIO 946-1761		89-021

95063