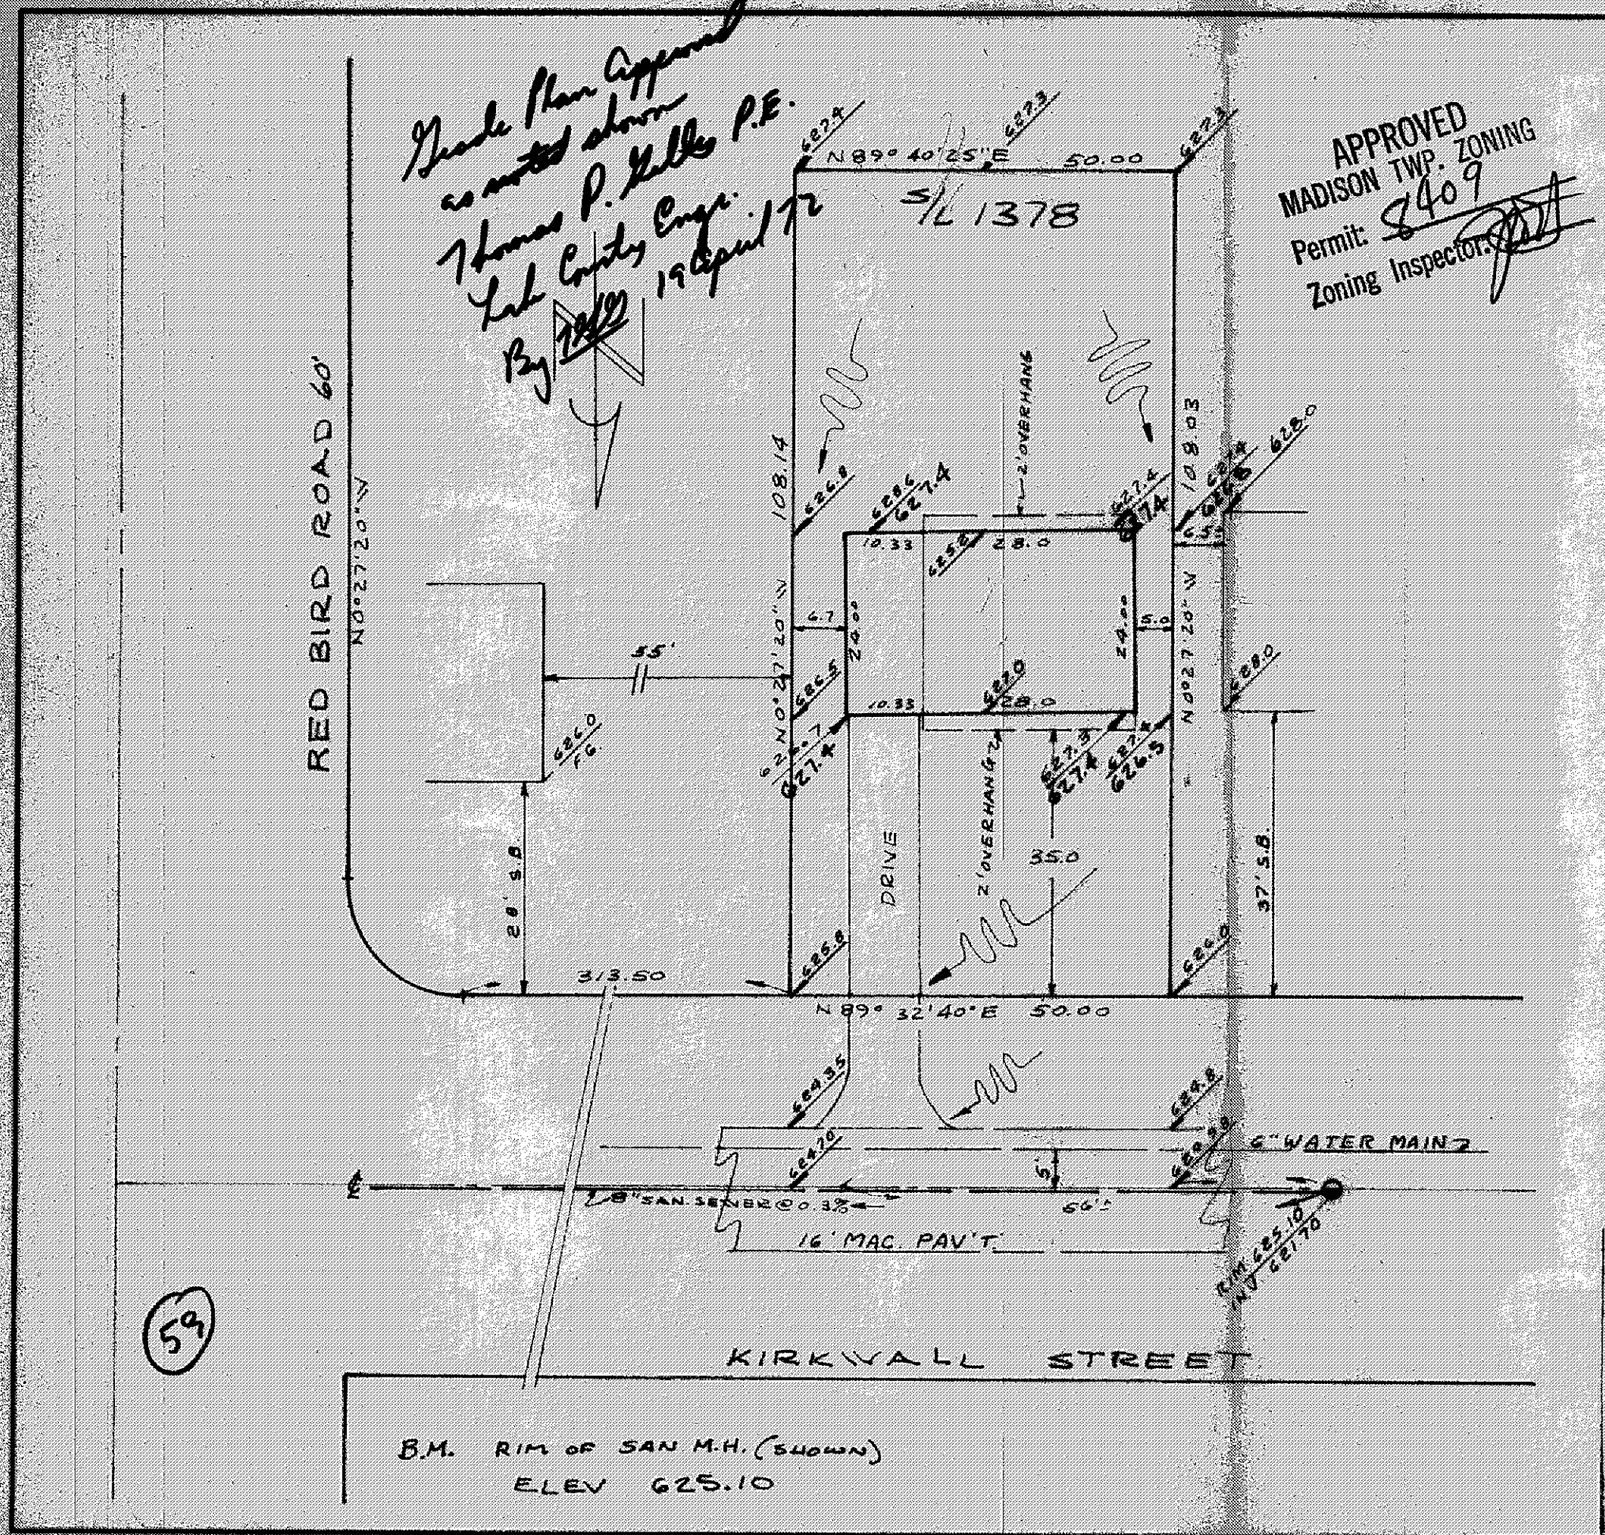

SITE PLAN

MADISON — TOWNSHIP — LAKE COUNTY, OHIO

for WINSLOW HOMES INC. — CLIENT OWNER

ADDRESS STREET CITY ZIP

MADISON GOLF LAKELANDS — RECORD SUBDIVISION	LOT / TRACT
E — VOLUME; 68 — PAGE	VOLUME / PAGE
1378 — SUBLOT NO; KIRKWALL — STREET	PERM. PARCEL # / STREET

LEGEND

- SANITARY MANHOLE
- STORM MANHOLE
- INLET OR CATCH BASIN
- HYDRANT
- EXISTING CONTOURS
- PROPOSED CONTOURS
- EXIST. ELEV. 100.0 / 100.0 PROP. ELEV.
- WATER VALVE (GAS)
- WATER METER (GAS)
- AS BUILT ELEVATION
- DIRECTION OF SURFACE DRAINAGE

REMARKS

ALL BOUNDARY DATA SHOWN WAS OBTAINED FROM (DEEDS, RECORDED SUBDIVISION PLAT, OR OTHER PUBLIC RECORDS)

DESIGN CERTIFICATION

THIS PLAT WAS PREPARED BY ME, AND IS CORRECT TO THE BEST OF MY KNOWLEDGE AND BELIEF.

Richard J. Bilski — PS # 5244

NAME — SURVEYOR — REGISTRATION NO.

CHECK LIST

- DIMENSIONS
- BEARINGS
- TIE TO NEAREST STREET
- SUBLOT NO PARCEL NO
- SURROUNDING OWNERS
- BLDG DIMENSIONS FIN GR
- BLDG TIES FLR GRADES
- APRON TYPE WIDTH THICKNESS
- SIDEWALK TYPE WIDTH THICKNESS
- CULVERT TYPE DIA LENGTH
- WATER MAIN SIZE LOCATION
- SAN SEWER SIZE % GR. LOC.
- SAN M.H. CAST ELEV. INV ELEV.
- SAN. CONN. SIZE LOC DEPTH
- STORM SEWER SIZE % GR. LOC.
- STORM MH. CAST ELEV. INV. ELEV.
- PAVT TYPE GRADE CURBS
- GAS LINE LOC SIZE PRESSURE
- SEPTIC TANK SIZE LOC
- WELL LOCATION

REVISIONS		
NO	DATE	BY
1	4/19/72	RJB
2		
3		
4		
5		

PLAN PREPARED BY:

DEBEVEC-SALO & ASSOC, INC. — NAME

CIVIL ENGINEERS - SURVEYORS

130 E. JACKSON ST PAINESVILLE, O. — ADDRESS

DRAWN BY RJB	SCALE 1" = 20	PHONE NO
CHK'D	DATE 3/72	DRAWING NO
CREW CHIEF	APP'D	3574-1378

11X17 PRINTED ON NO. 1000H CLEARPRINT