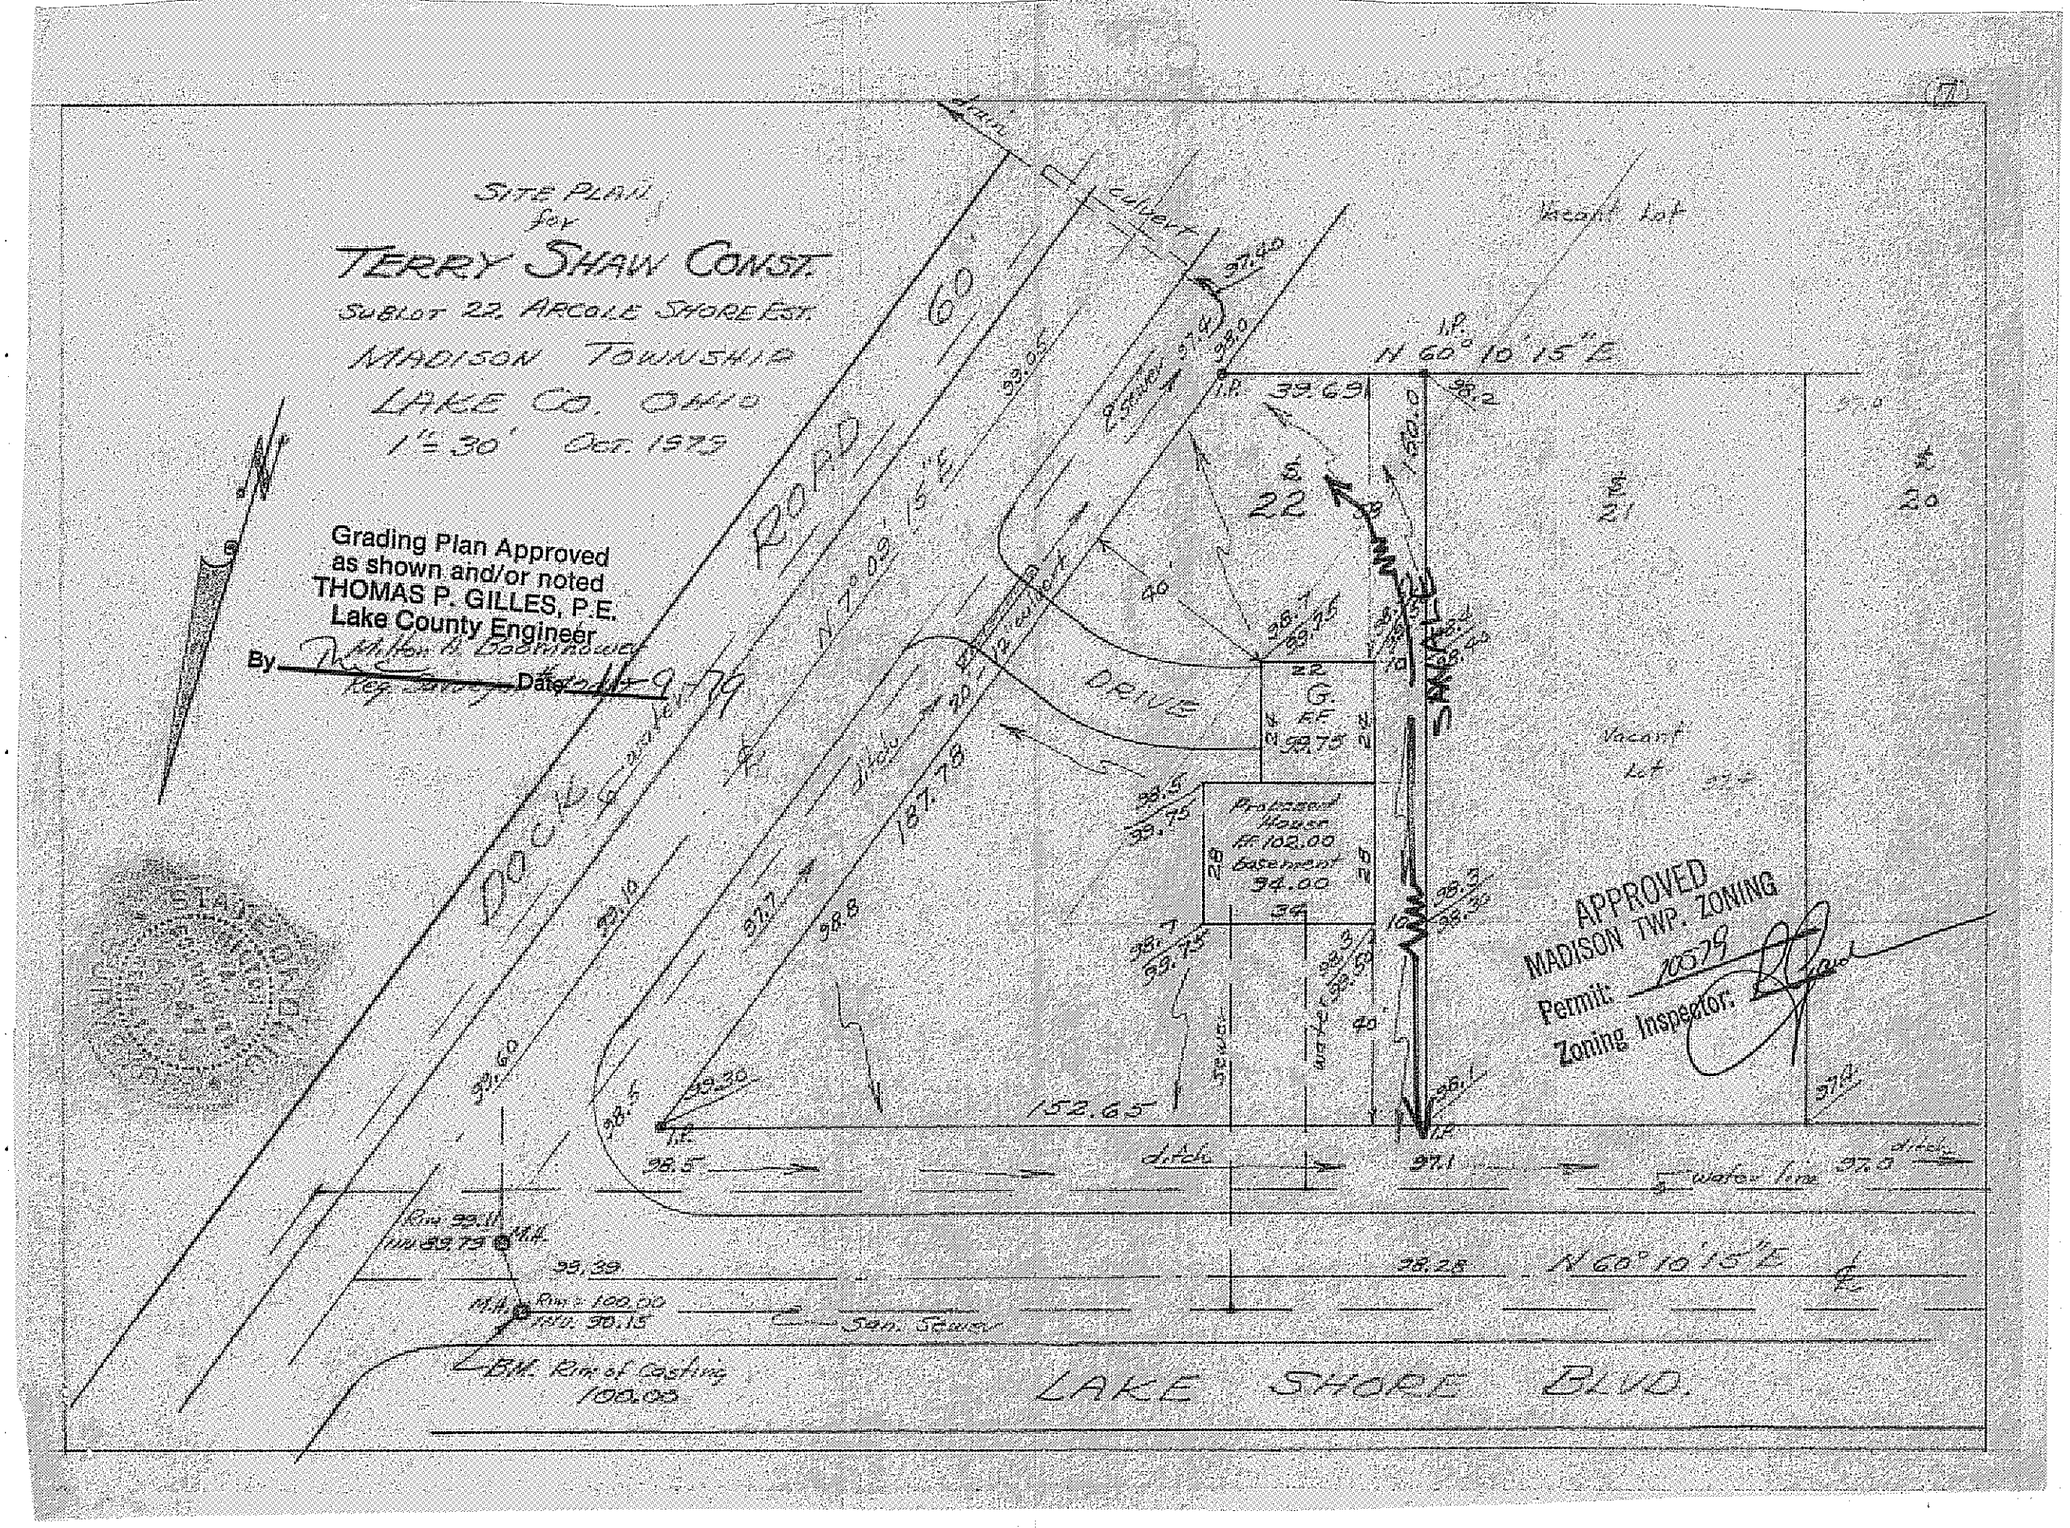

SITE PLAN
for
TERRY SHAW CONST.
SUBLOT 22, ARCOLE SHORE EST.
MADISON TOWNSHIP
LAKE CO. OHIO
1" = 30' Oct. 1979
Grading Plan Approved
as shown and/or noted
THOMAS P. GILLES, P.E.
Lake County Engineer
By
Date
DOCK ROAD
60'
N 7° 09' 15" E
DRIVE
Vacant Lot
N 60° 10' 15" E
22
21
20
SANALE
Proposed House
FF 102.00
Basement
94.00
152.65
187.78
ditch
water line
San. Sewer
BM. Rim of Casting
100.00
LAKE SHORE BLVD.
APPROVED
MADISON TWP. ZONING
Permit: 10579
Zoning Inspector: