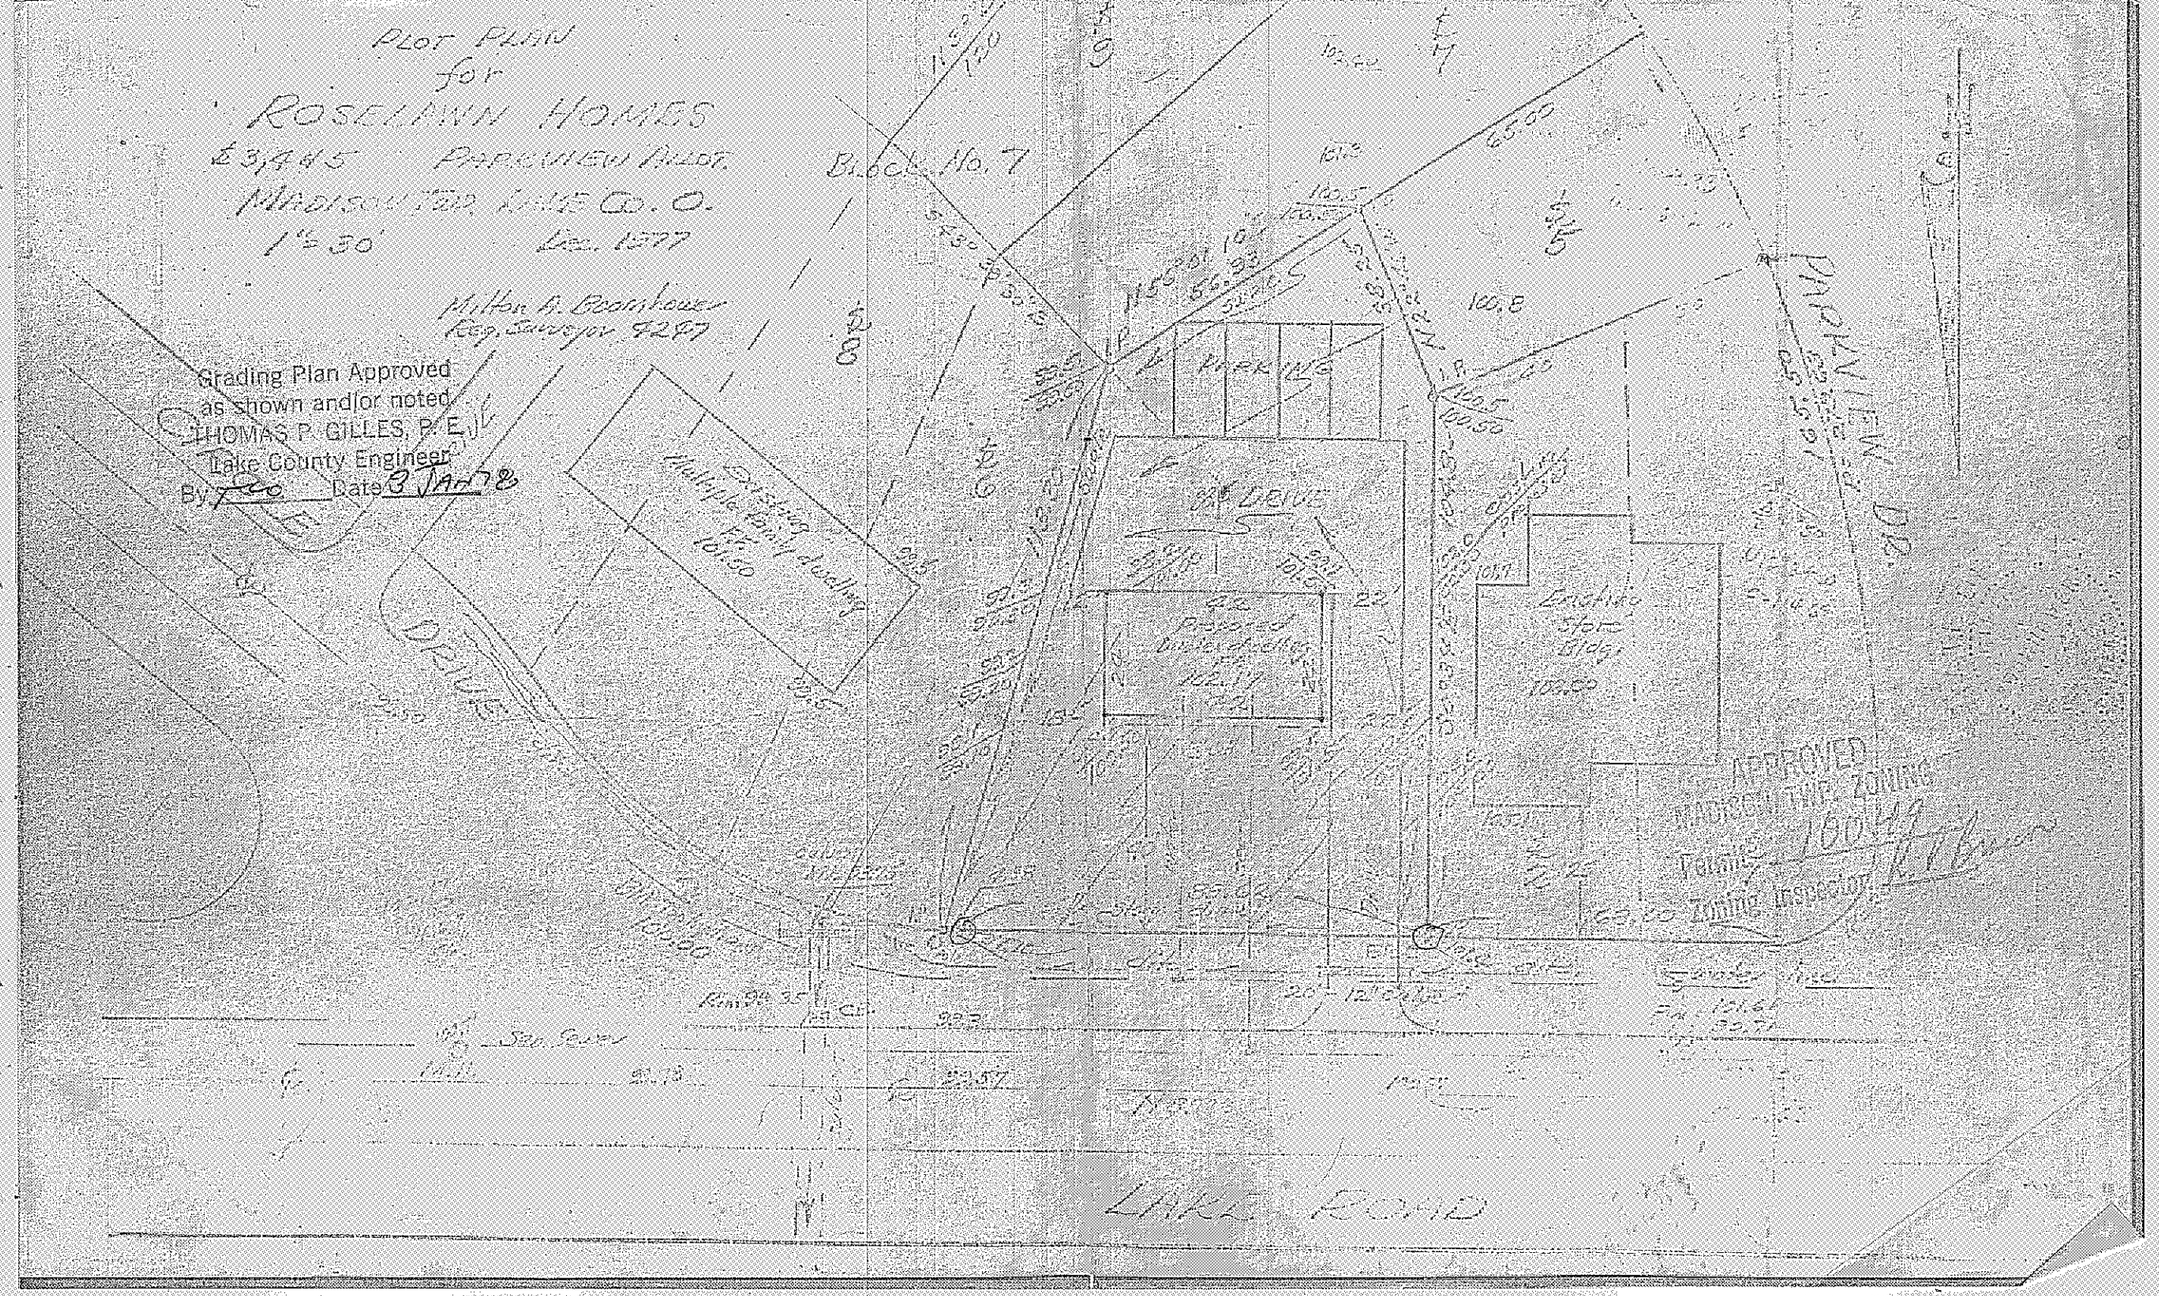
PLOT PLAN
for
ROSELAWN HOMES
£3,4 & 5 PARKVIEW ALLOT.
MADISON TWP. LAKE CO. O.
1" = 30'
Dec. 1977
Milton A. Boomhower
Reg. Surveyor 4247
Grading Plan Approved
as shown and/or noted
THOMAS P. GILLES, P.E.
Lake County Engineer
By
Date 3 JAN 78
Block No. 7
PARKING
DRIVE
Existing Multiple family dwelling
Proposed Duplex dwelling
Existing Store Bldg.
PARKVIEW DR.
LAKE ROAD
APPROVED
MADISON TWP. ZONING
Permit 16049
Zoning Inspector