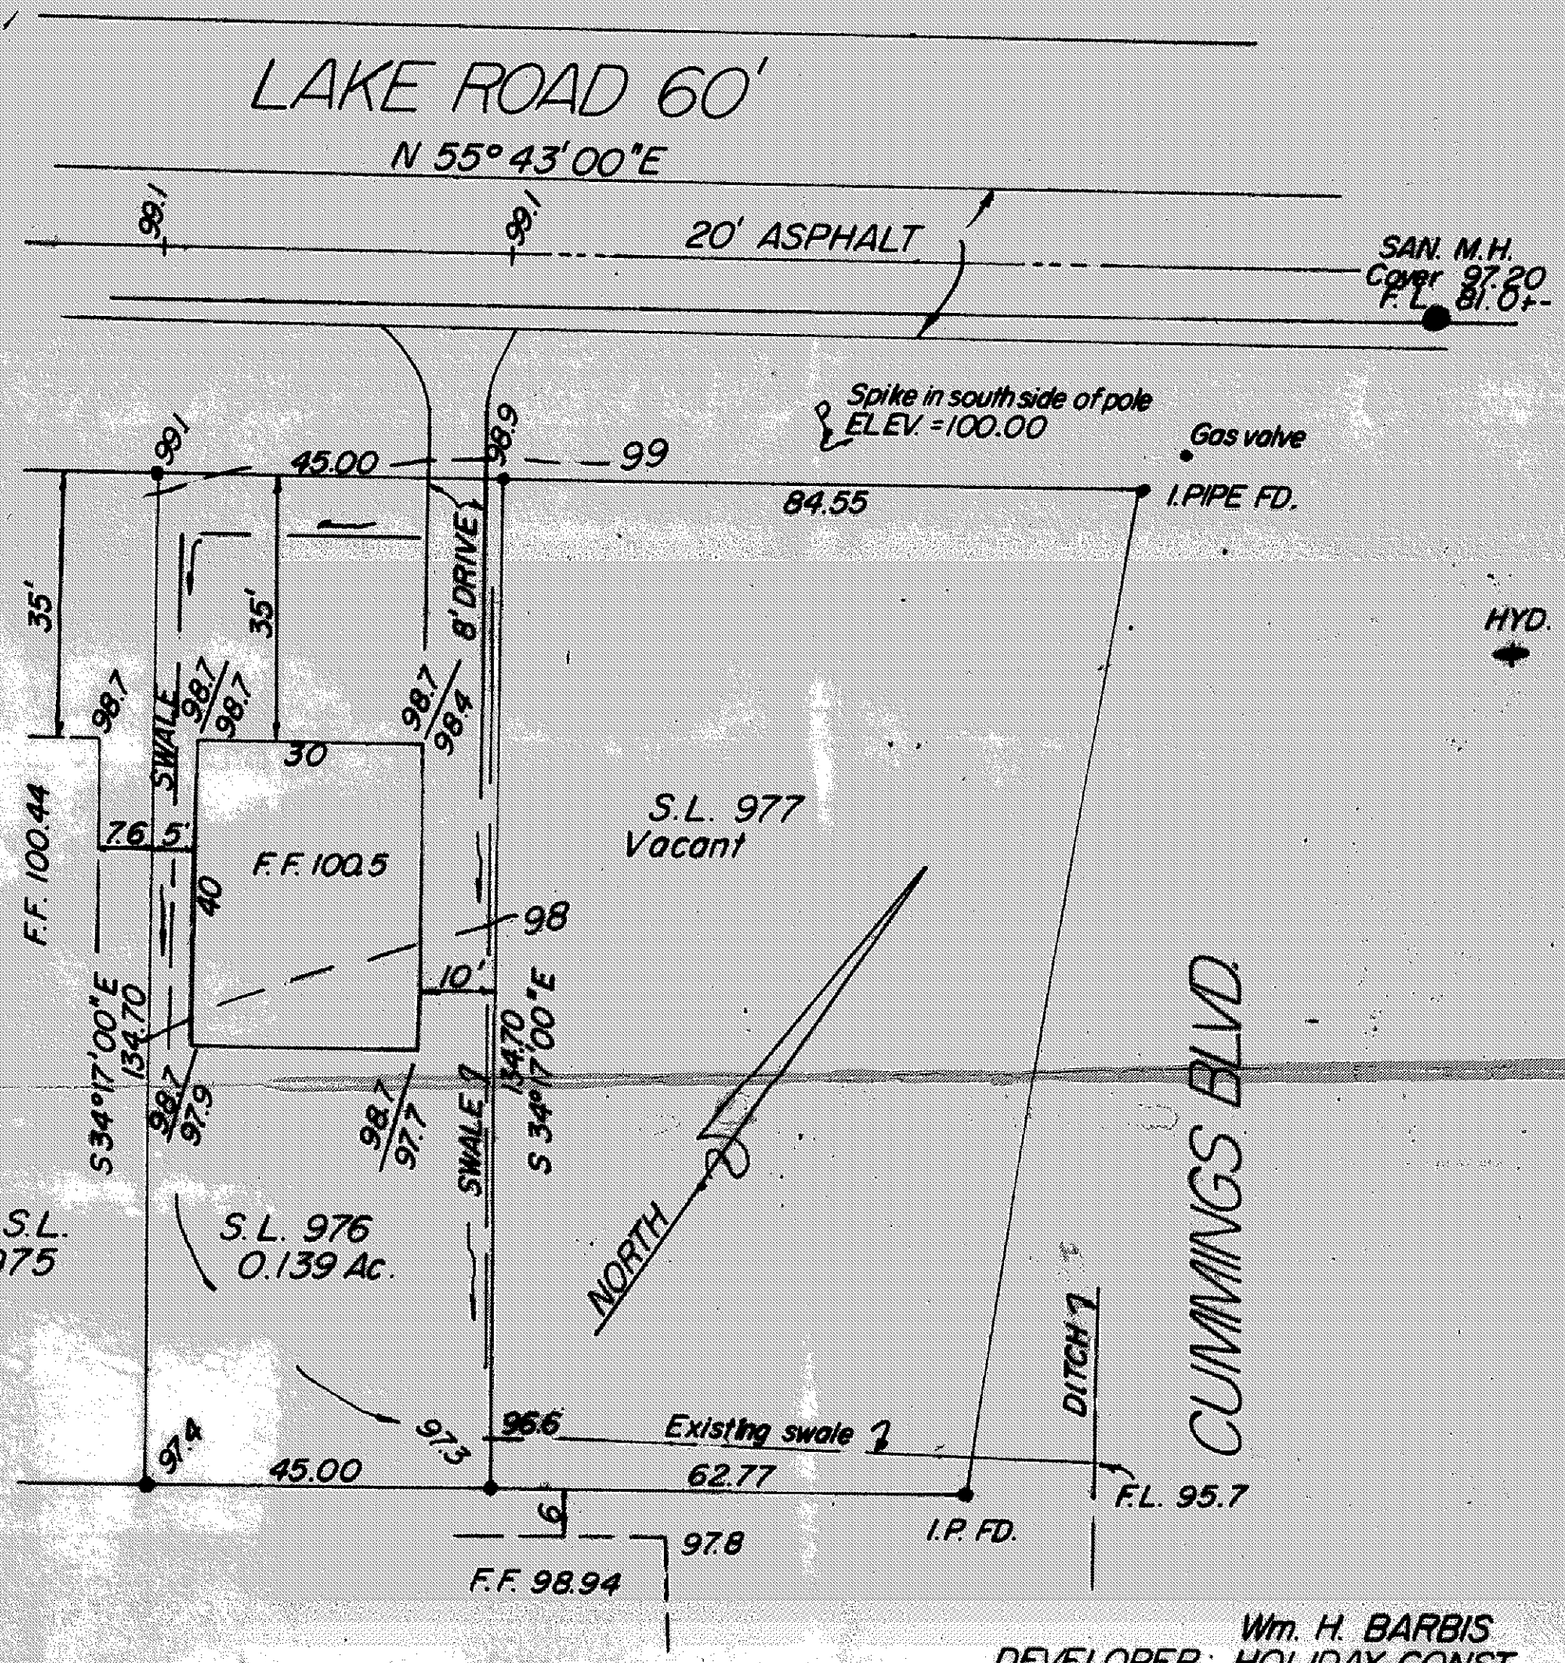

PROPOSED ELEV.
EXISTING ELEV

Wm. H. BARBIS
DEVELOPER: HOLIDAY CONST.
257-4305

SITE PLAN
SUBLOT 976
CUMINGS BEACH SUBDIVISION
PT. OF TR. 2 COWLES LOT
MADISON TWP.

1" = 20' 4-24-90

Grading Plan Approved
as shown and/or noted
THOMAS P. GILLES, P.E.
Lake County Engineer
By GJH Date 5/4/90

JERRY SLAY, Ohio Surveyor 5298
993-7205