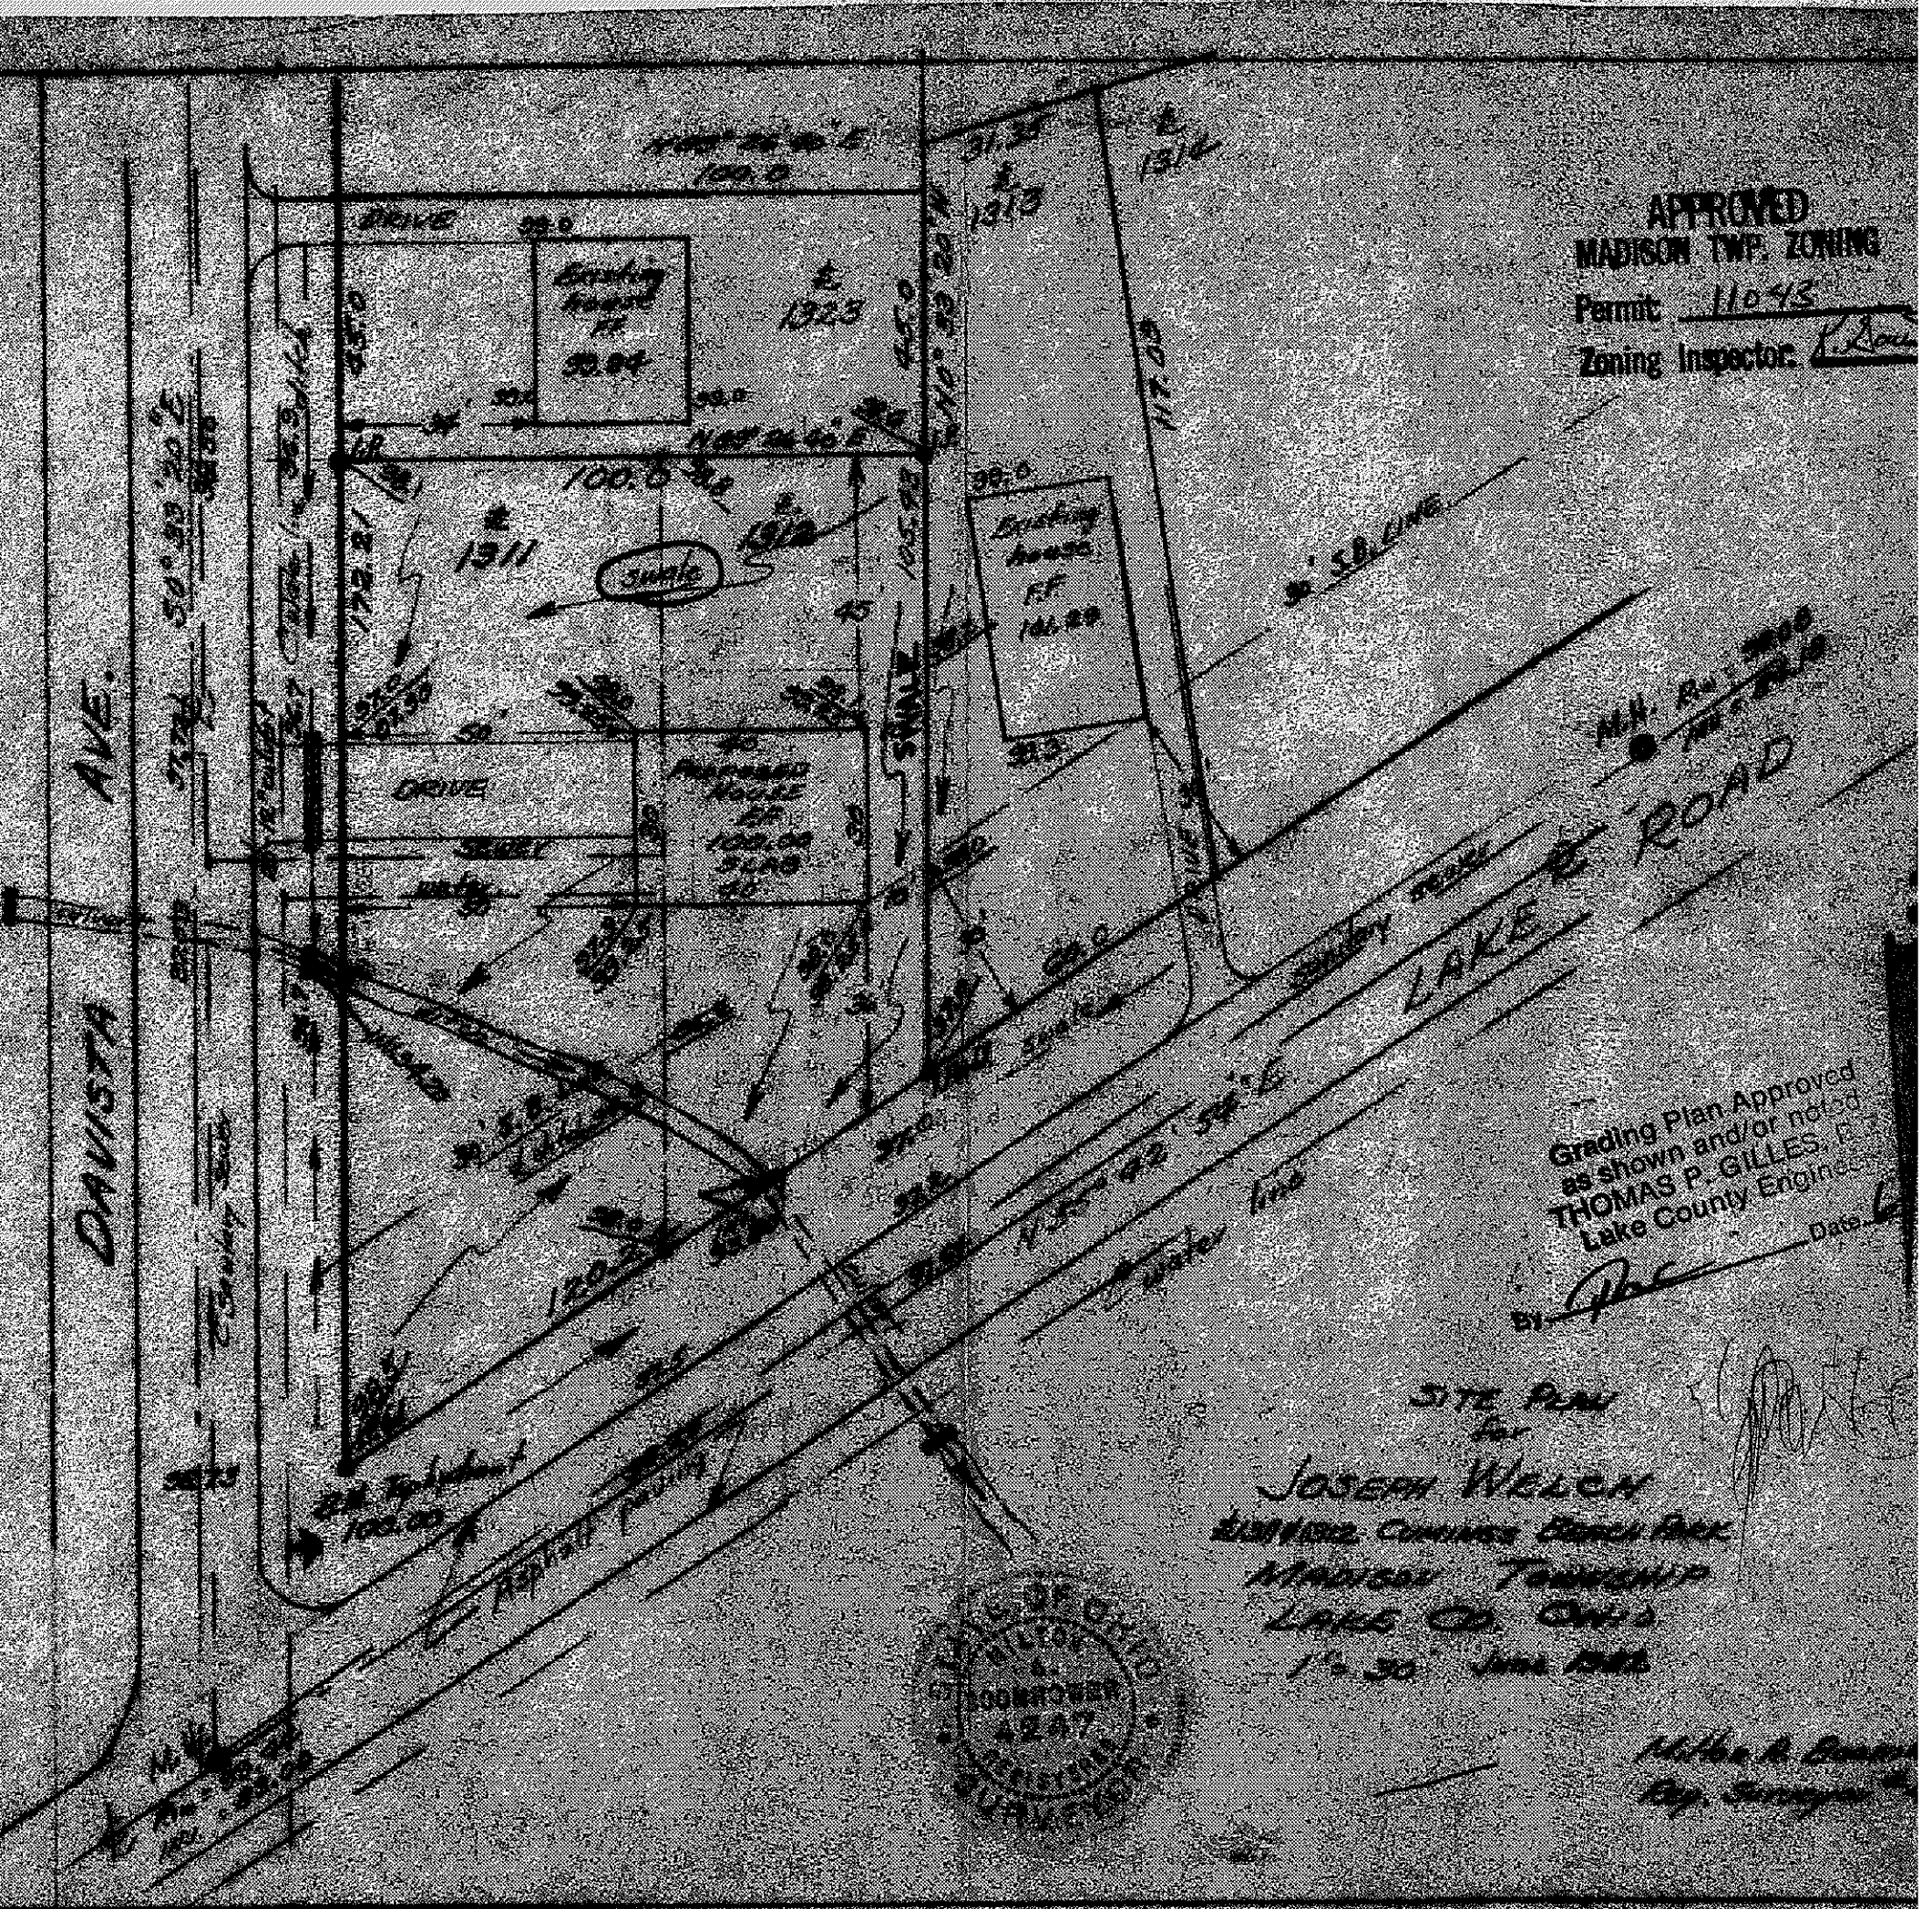
APPROVED
MADISON TWP. ZONING
Permit 11043
Zoning Inspector
DAVISTA AVE.
LAKE ROAD
DRIVE
Existing house F.F. 99.84
Existing house F.F. 101.29
Proposed house F.F. 100.00 SLAB
Swale
SEWER
water line
Sanitary sewer
Asphalt paving
30' S.B. LINE
Grading Plan Approved as shown and/or noted
THOMAS P. GILLES, P.E.
Lake County Engineer
By
Date
SITE PLAN
for
JOSEPH WELCH
MADISON TOWNSHIP
LAKE CO. OHIO
1" = 30'
STATE OF OHIO
HILTON A. BOOMHOWER
4247
REGISTERED
SURVEYOR