TO BE BUILT OUTSIDE
EMENT
:
DEPTH - 1'
SLOPE - 3:1

SITE PLAN
for
C & M. CONSTRUCTION Co.
5769 PARKVIEW SUBDIVISION
MADISON TWP. LAKE Co. O.
1" = 50' Apr. 1981

Milton A. Boomhower
Reg. Surveyor 4287

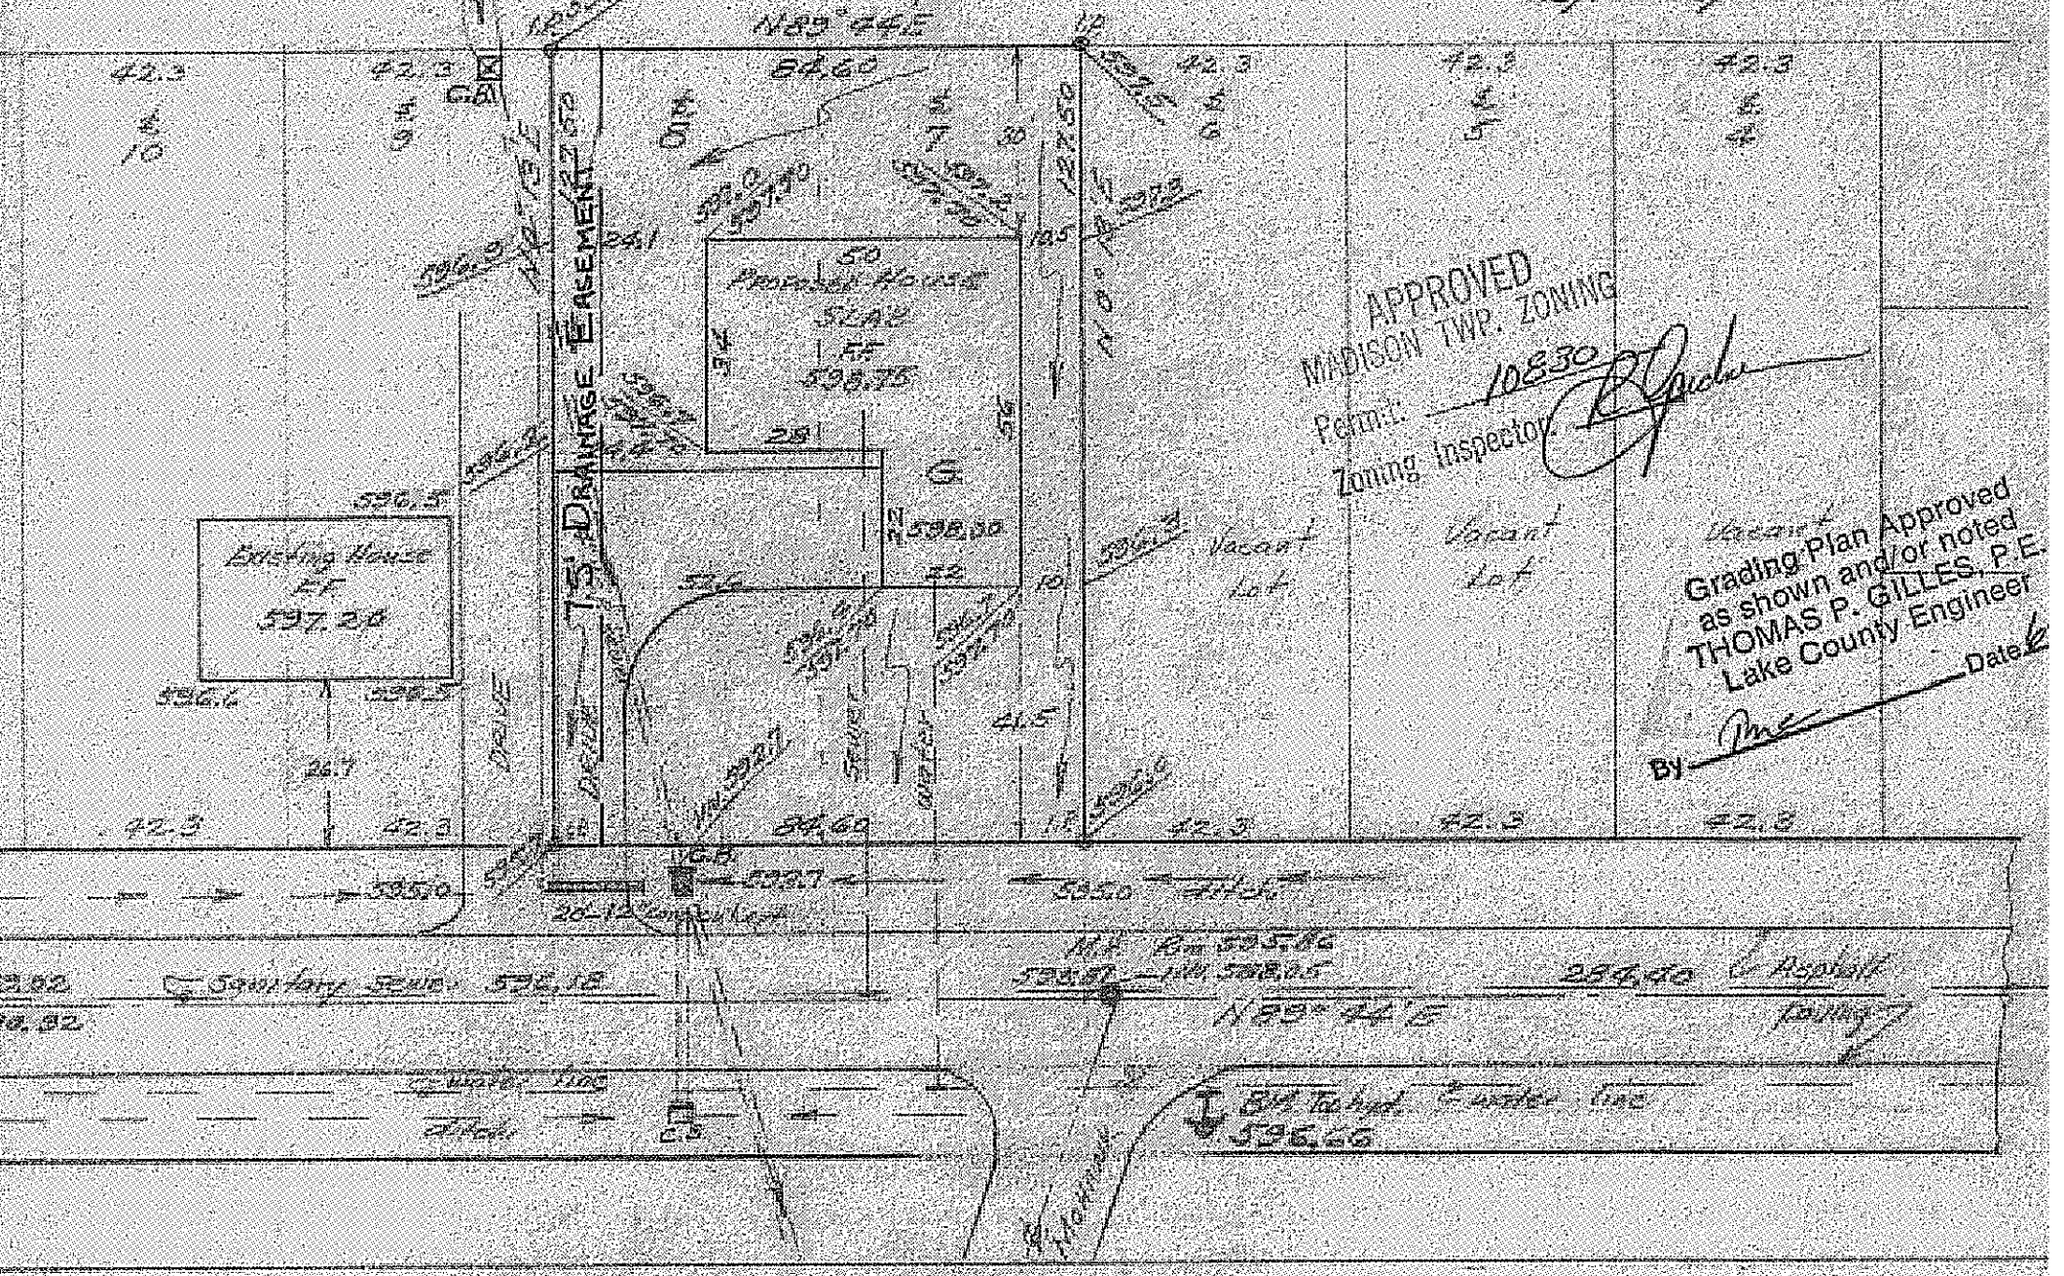

APPROVED
MADISON TWP. ZONING
Permit: 10830
Zoning Inspector

Grading Plan Approved
as shown and/or noted
THOMAS P. GILLES, P.E.
Lake County Engineer
Date
BY