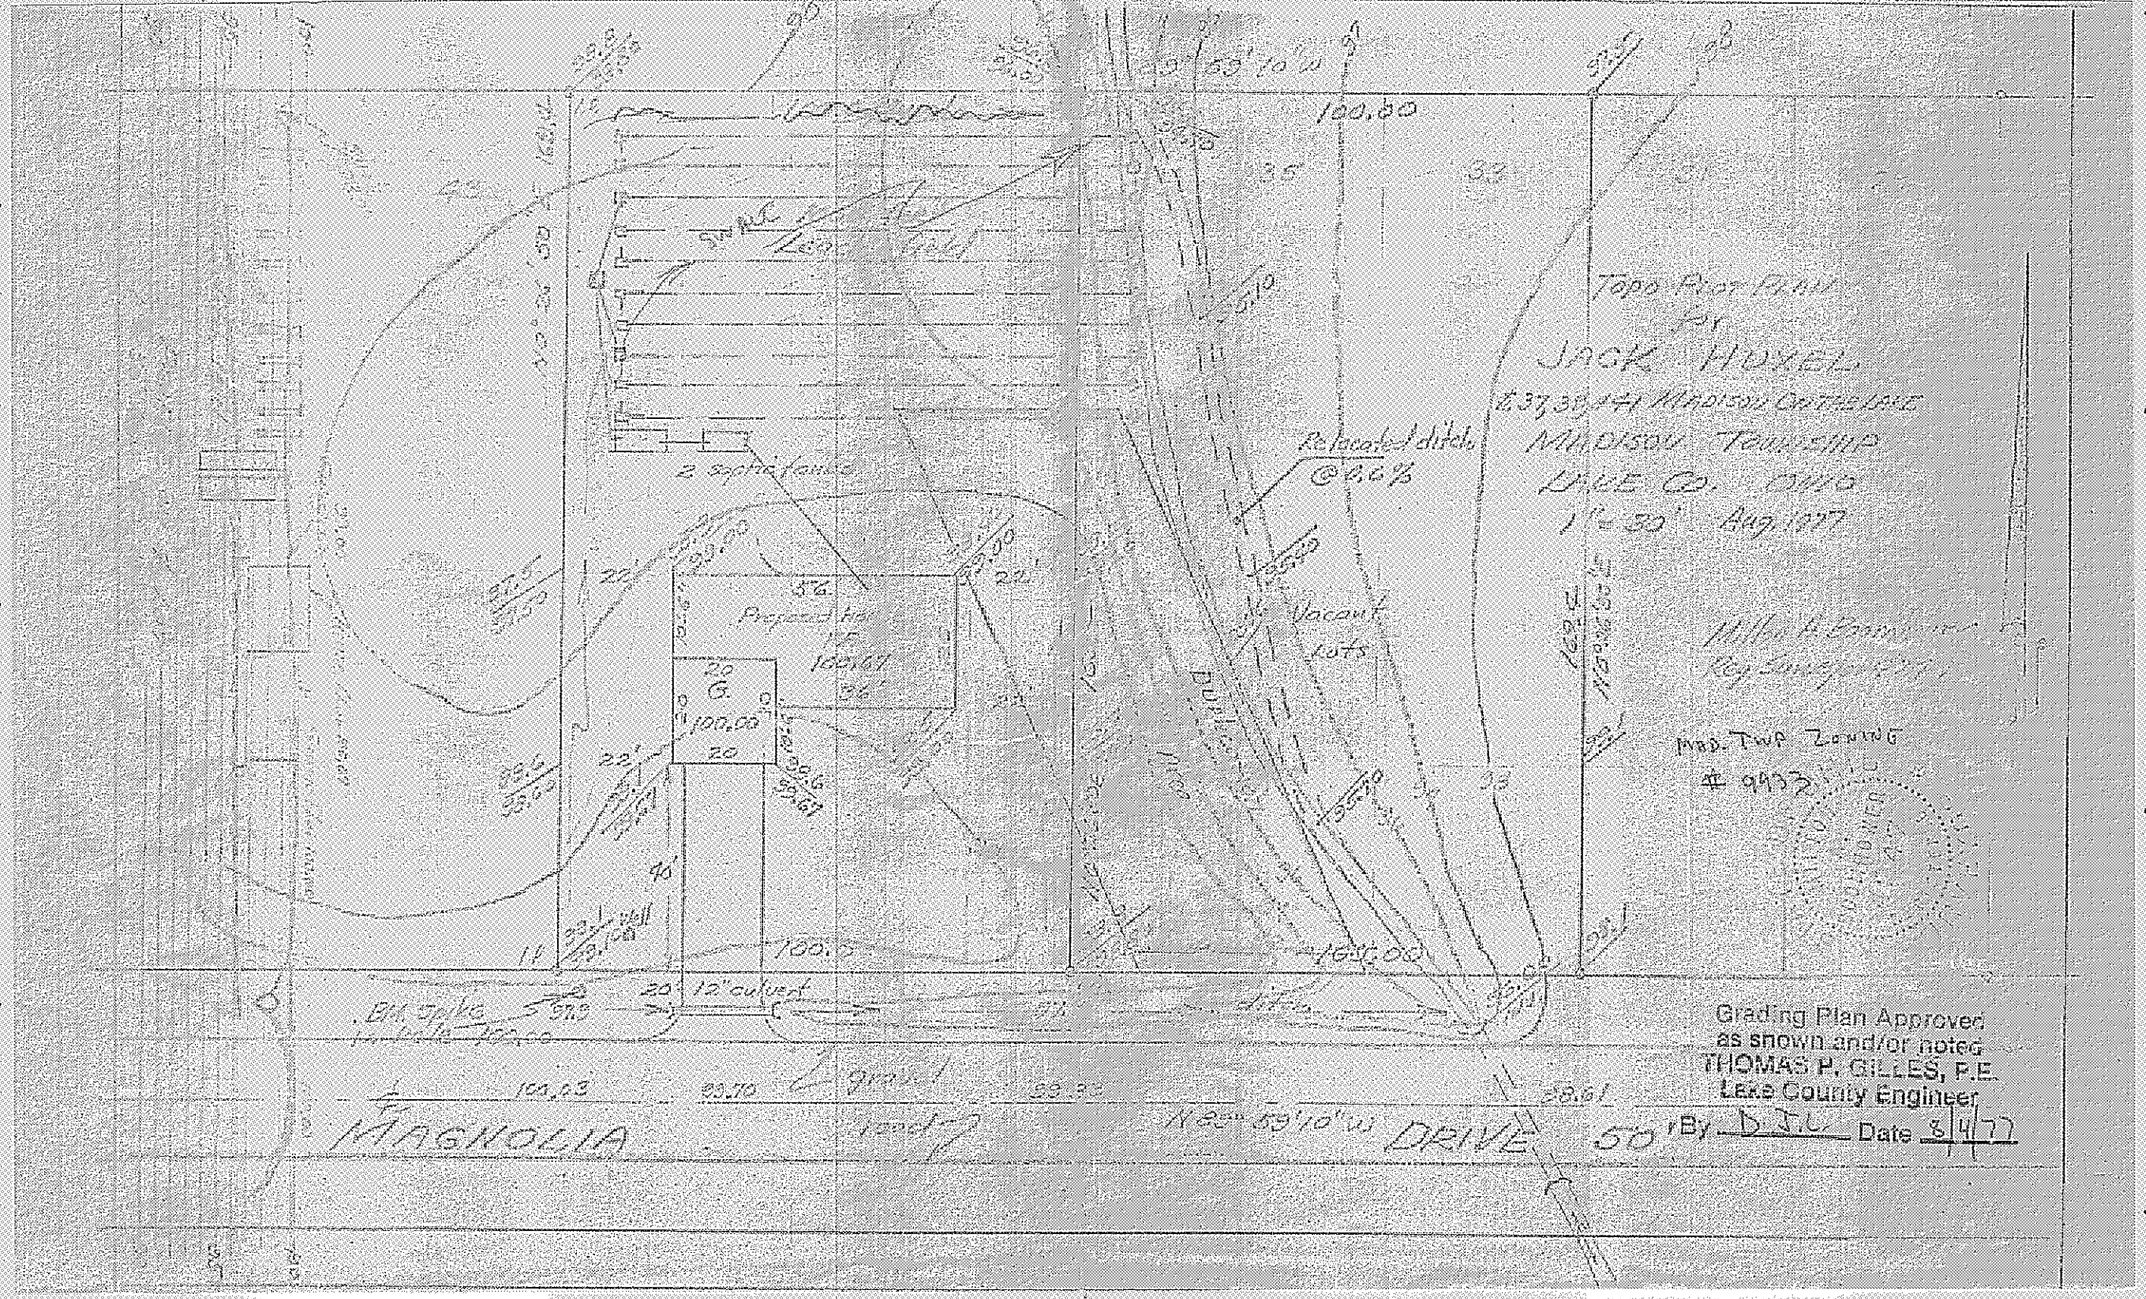

Topo Plot Plan
for
JACK HUXEL
Madison Township
Lake Co. Ohio
1" = 30' Aug 1977
Relocated ditch @ 0.6%
Vacant Lots
2 septic tanks
Proposed house
100.67
100.00
12" culvert
MAGNOLIA
DRIVE
50'
Grading Plan Approved
as shown and/or noted
THOMAS P. GILLES, P.E.
Lake County Engineer
By D.J.L. Date 8/4/77