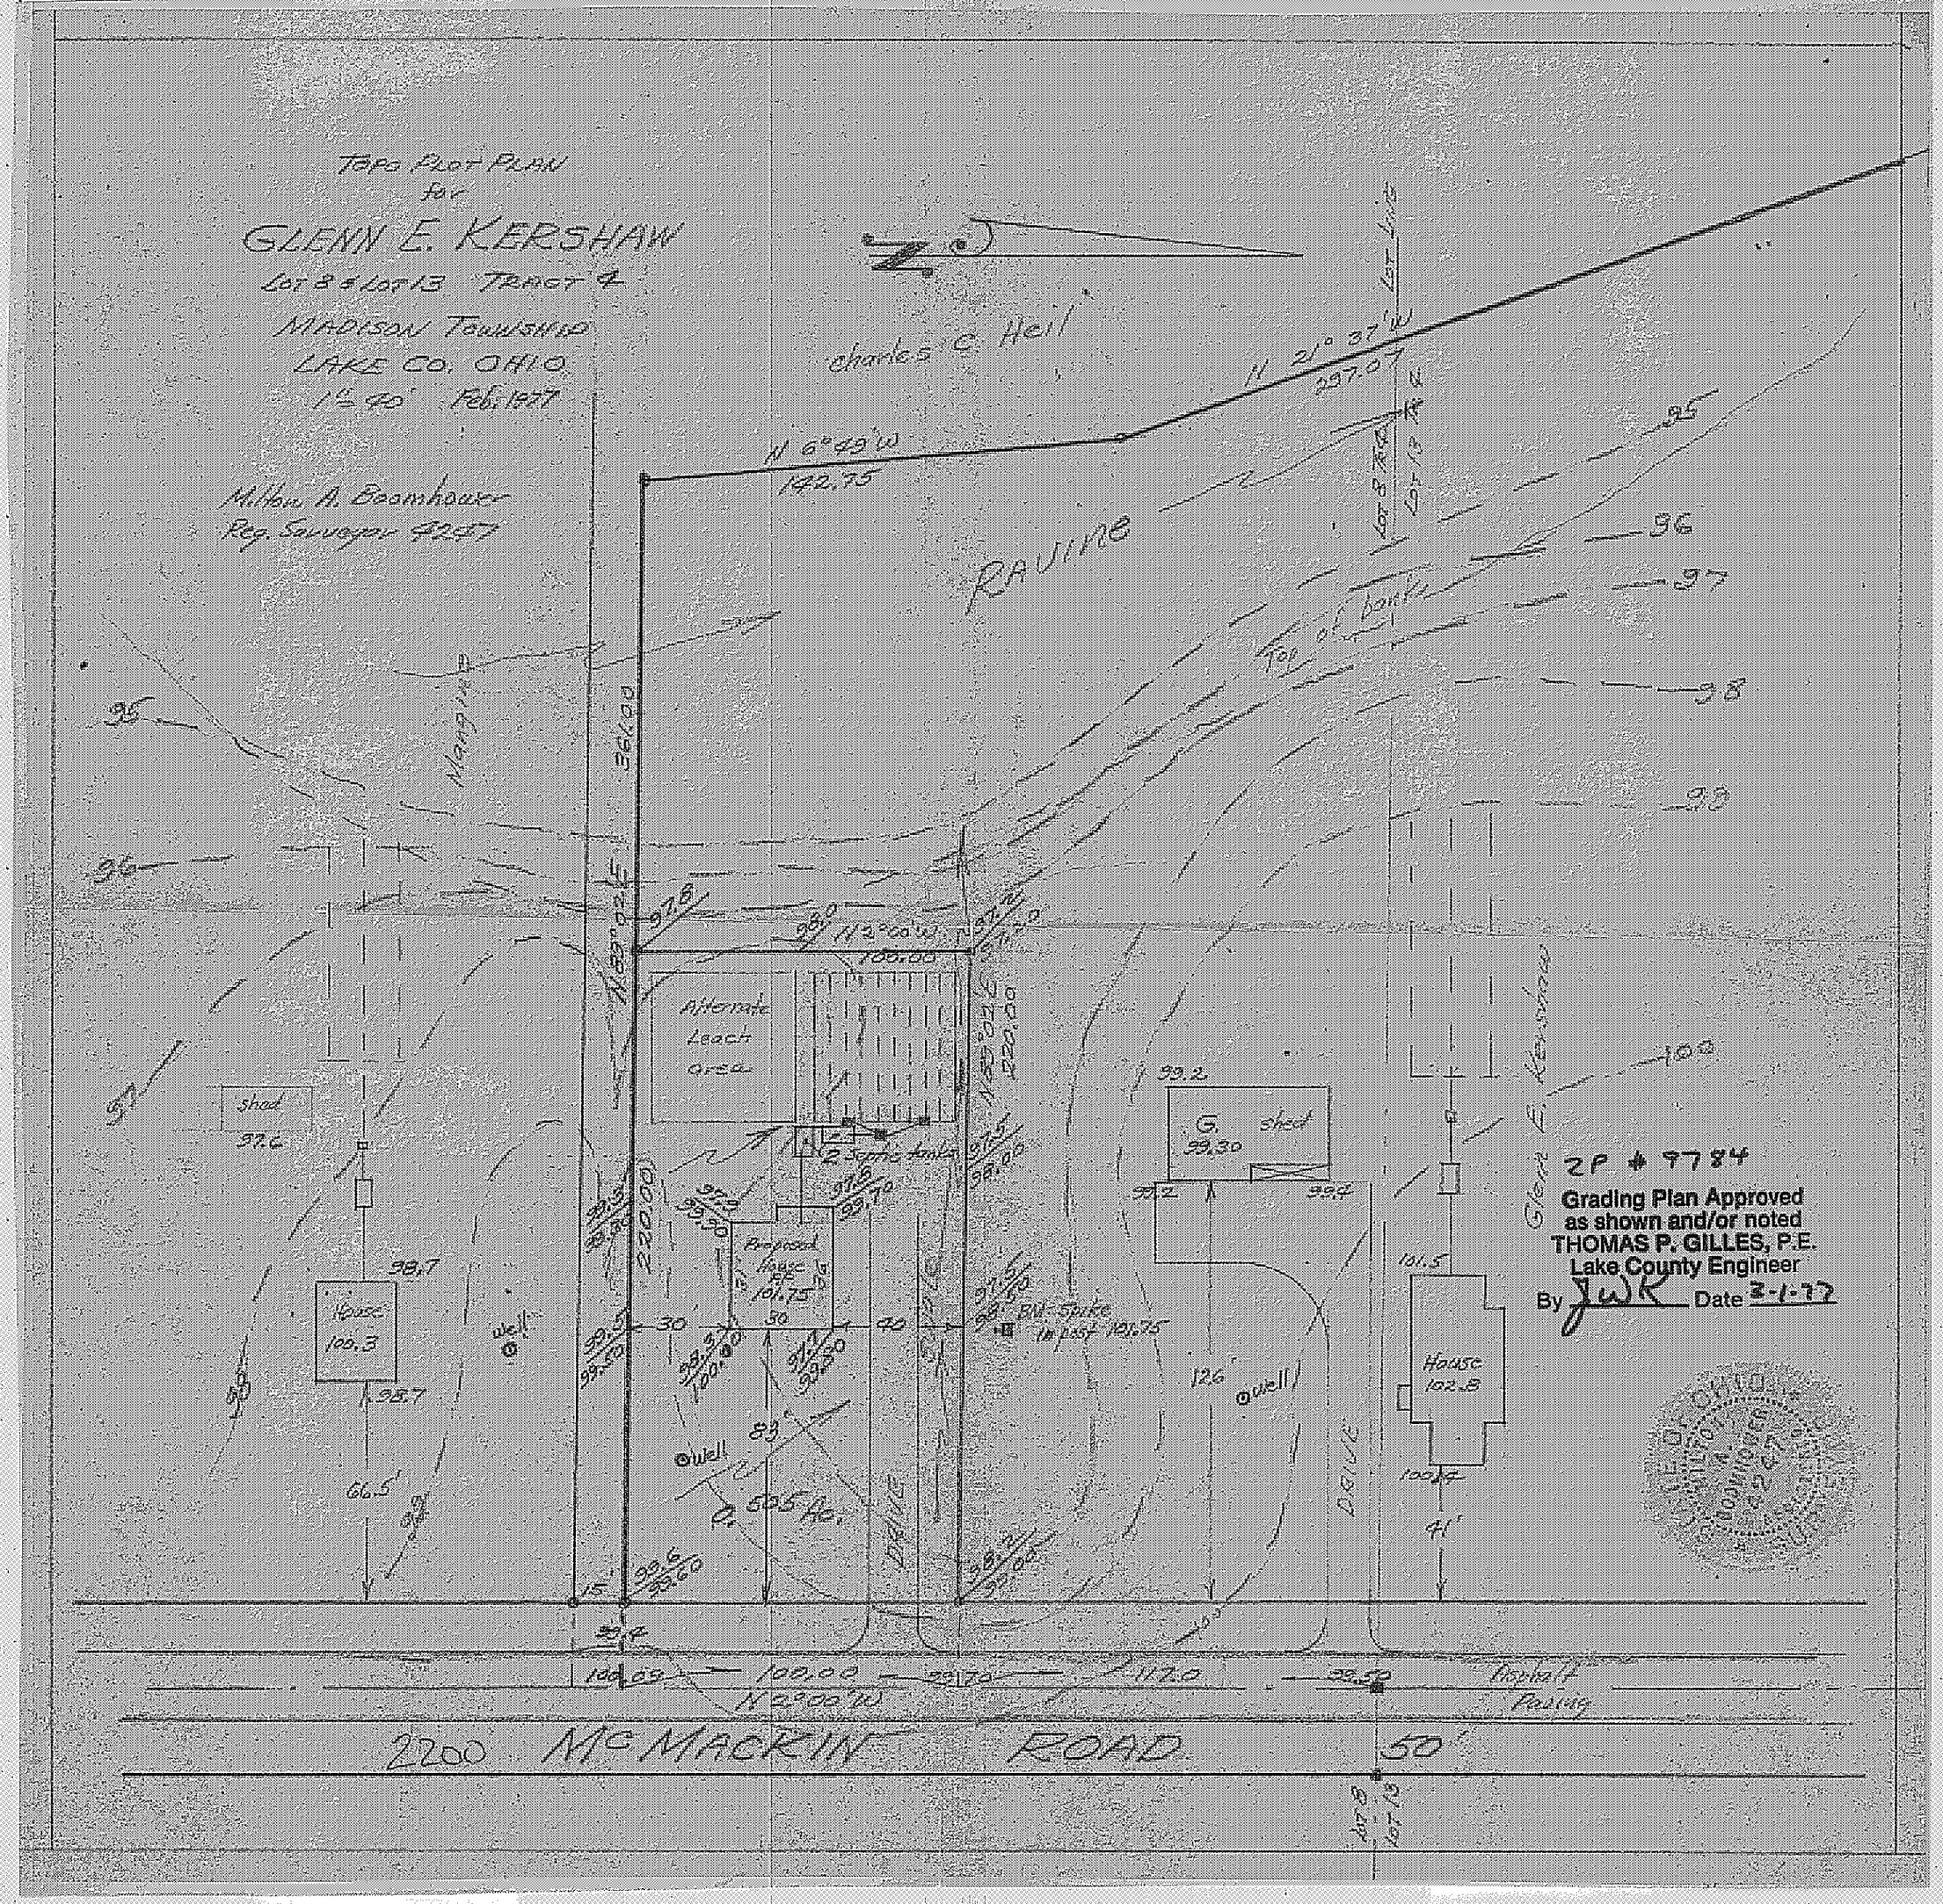

TOPO PLOT PLAN
for
GLENN E. KERSHAW
LOT 8 & LOT 13 TRACT 4
MADISON TOWNSHIP
LAKE CO. OHIO
1" = 40' Feb. 1977
Milton A. Boomhower
Reg. Surveyor 4247
Charles C. Heil
N 21° 37' W
297.07
N 6° 49' W
142.75
RAVINE
Top of bank
Alternate Leach area
2 Septic tanks
Proposed House
BM Spike in post 101.75
House 100.3
House 102.8
G. shed
99.30
Shed
97.6
Well
0.505 Ac.
DRIVE
Glenn E. Kershaw
Asphalt Paving
2200 McMACKIN ROAD
50'
ZP # 9784
Grading Plan Approved
as shown and/or noted
THOMAS P. GILLES, P.E.
Lake County Engineer
By JWK Date 3-1-77