MADISON ZONING # 10225

NORTH
SCALE: 1" = 20'

INDEX

SHEET NUMBER	SHEET NAME	SHEET NUMBER	SHEET NAME
A-1	SITE PLAN	M-1	MECHANICAL SITE PLAN
A-2	FOUNDATION PLAN	M-2	PLUMBING PLAN
A-3	FLOOR PLAN	M-3	PLUMBING DETAILS
A-4	REFLECTED CEILING PLAN	M-4	VENTILATION PLAN
A-5	FRAMING PLAN	M-5	HEATING PLAN
A-6	TYPICAL ROOM PLANS & NURSES ST	M-6	SPRINKER PLAN
A-7	KITCHEN PLAN	M-7	MECHANICAL DETAILS
A-8	INTERIOR ELEV'S. & ROOF PLAN		
A-9	EXTERIOR ELEVATIONS	E-1	ELECTRICAL SITE PLAN
A-10	BLDG. SECTION & ROOM FINISH SCHEDULE	E-2	LIGHTING PLAN
A-11	BLDG. SECTIONS & DETAILS	E-3	POWER PLAN
A-12	DOOR SCHEDULE & DETAILS	E-4	SIGNAL PLAN
		E-5	KITCHEN EQ'PT PLAN

LEGEND

EARTH	METAL, LARGE SCALE
POROUS FILL	METAL, SMALL SCALE
CONCRETE	STEEL STUD PARTITION
BRICK	INSULATION, LOOSE OR BATT
CONCRETE BLOCK	INSULATION RIGID
MARBLE	TILE, CERAMIC OR GLAZED
PLYWOOD	PLASTER, SAND OR GROUT
WOOD, FINISHED	ACOUSTICAL TILE
WOOD, ROUGH	RESILIENT FLOORING

7 — DOOR NUMBER
103 — ROOM NUMBER
5 / A7 — ELEVATION NUMBER / SHEET NUMBER
3 / A5 — SECTION OR DETAIL NUMBER / SHEET NUMBER

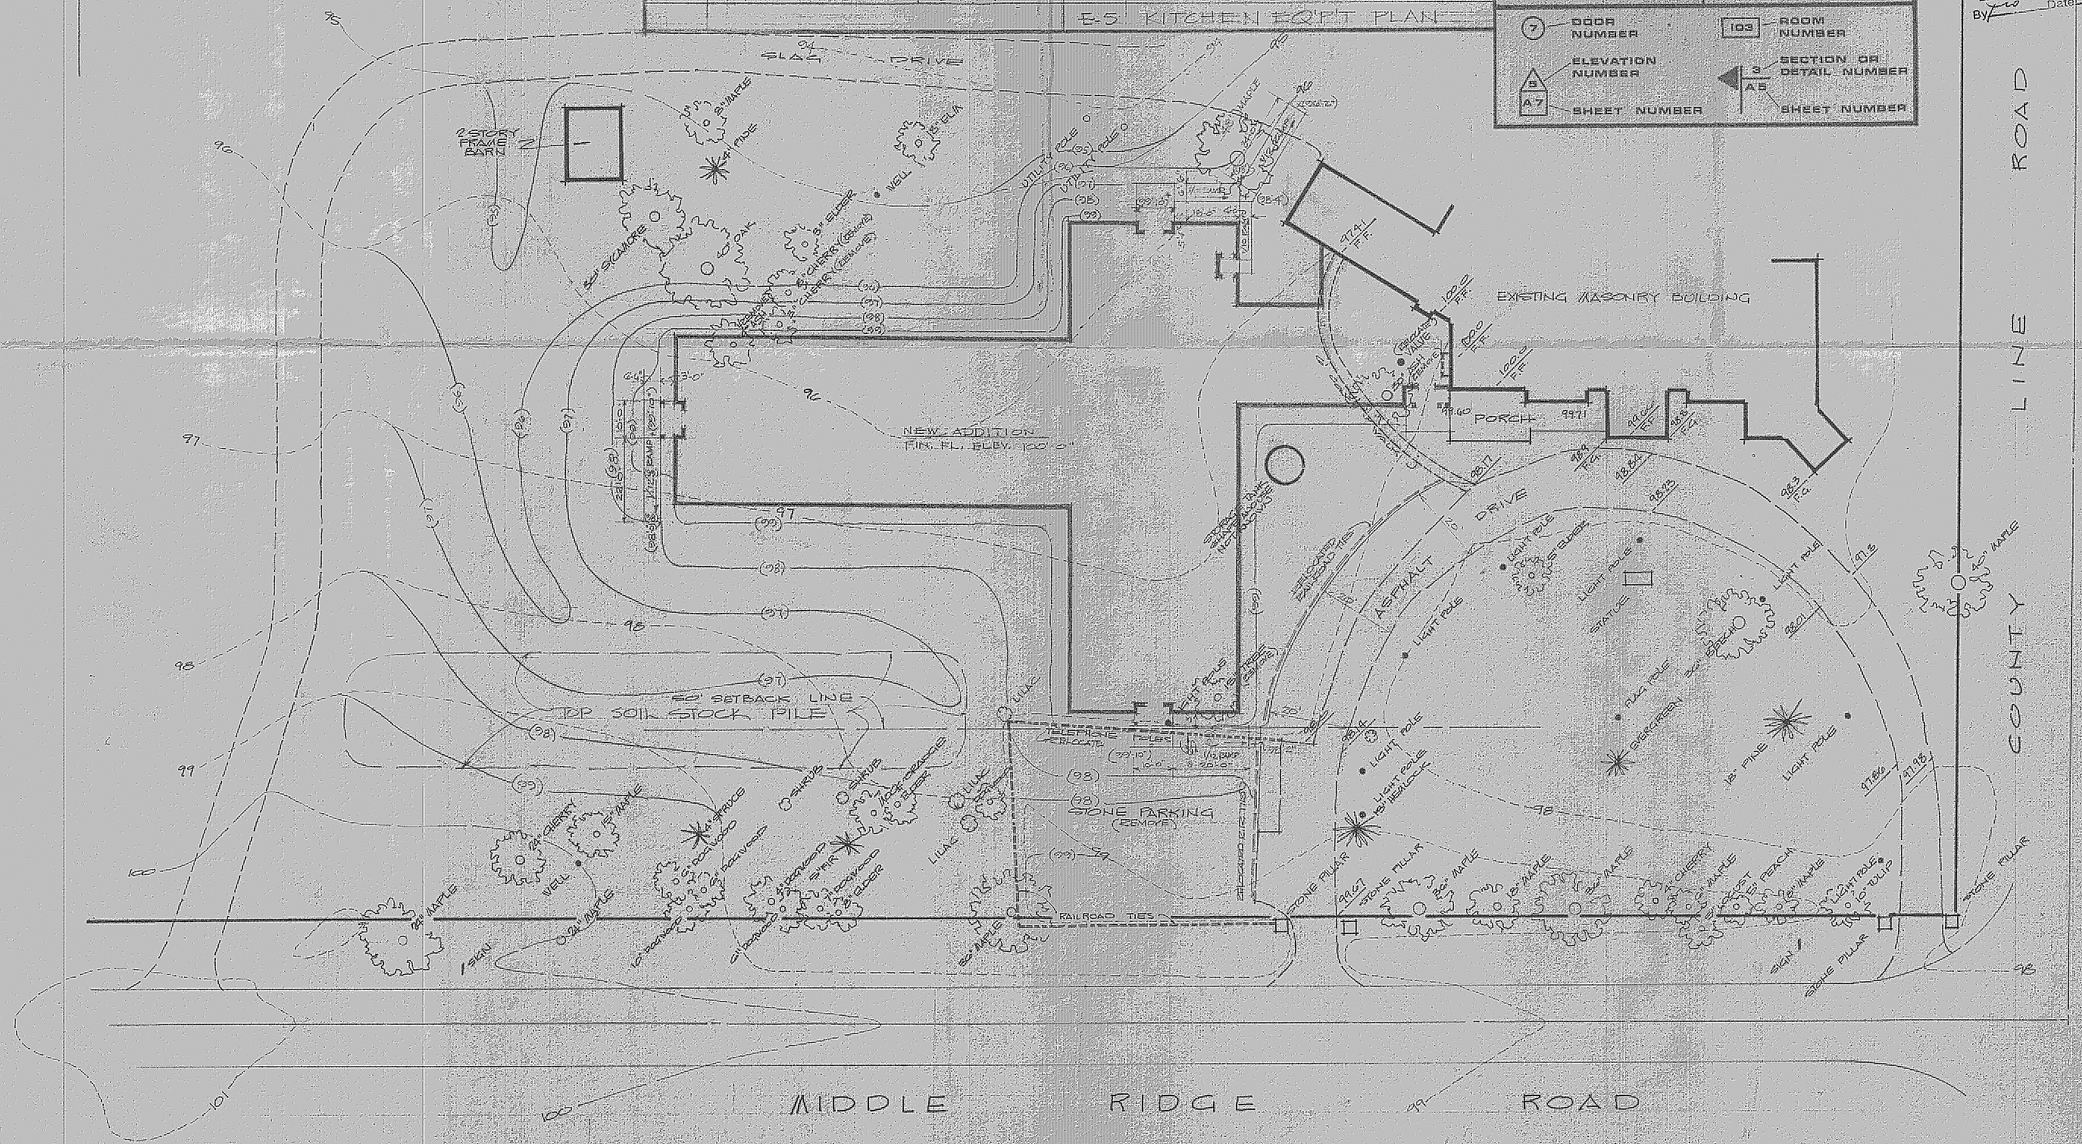

Grading Plan Approved as shown and/or noted
THOMAS P. GILLES, P.E.
Lake County Engineer
By ____ Date 7/26/78

STATE OF OHIO
2959 RICE AND STEWART 3274
REGISTERED ARCHITECTS

BROADFIELD MANOR NURSING & CONVALESCENT HOME INC.
COUNTY LINE ROAD AND MIDDLE RIDGE ROAD
MADISON TOWNSHIP, OHIO 44057

RICE & STEWART ARCHITECTS
1111 NORTH ST. CLAIR STREET PAINESVILLE, OHIO 44077

SCALE: 1" = 20'-0"
JOB No.: 76/2
DRN. BY: JRP
CHKD. BY: RJR
DATE: DEC. 6, 1977
REV.

SHEET No. A-1

SITE PLAN