▨ DENOTES HEAVY DUTY PAVING

NOTES:

1. MINIMUM 18" VERTICAL SEPARATION BETWEEN WATER MAIN & SANITARY SEWER. DEPRESS (IF REQUIRED) 10" WATER MAIN UNDER SANITARY USING 10" DUCTILE IRON PIPE, 10' EACH SIDE OF CENTERLINE OF SANITARY SEWER.
2. DEPRESS 3" GAS MAIN AS REQUIRED TO CLEAR UTILITIES. MINIMUM 6" VERTICAL SEPARATION
3. SANITARY SEWER MANHOLE RIMS TO BE ADJUSTED TO FINISH GRADE.

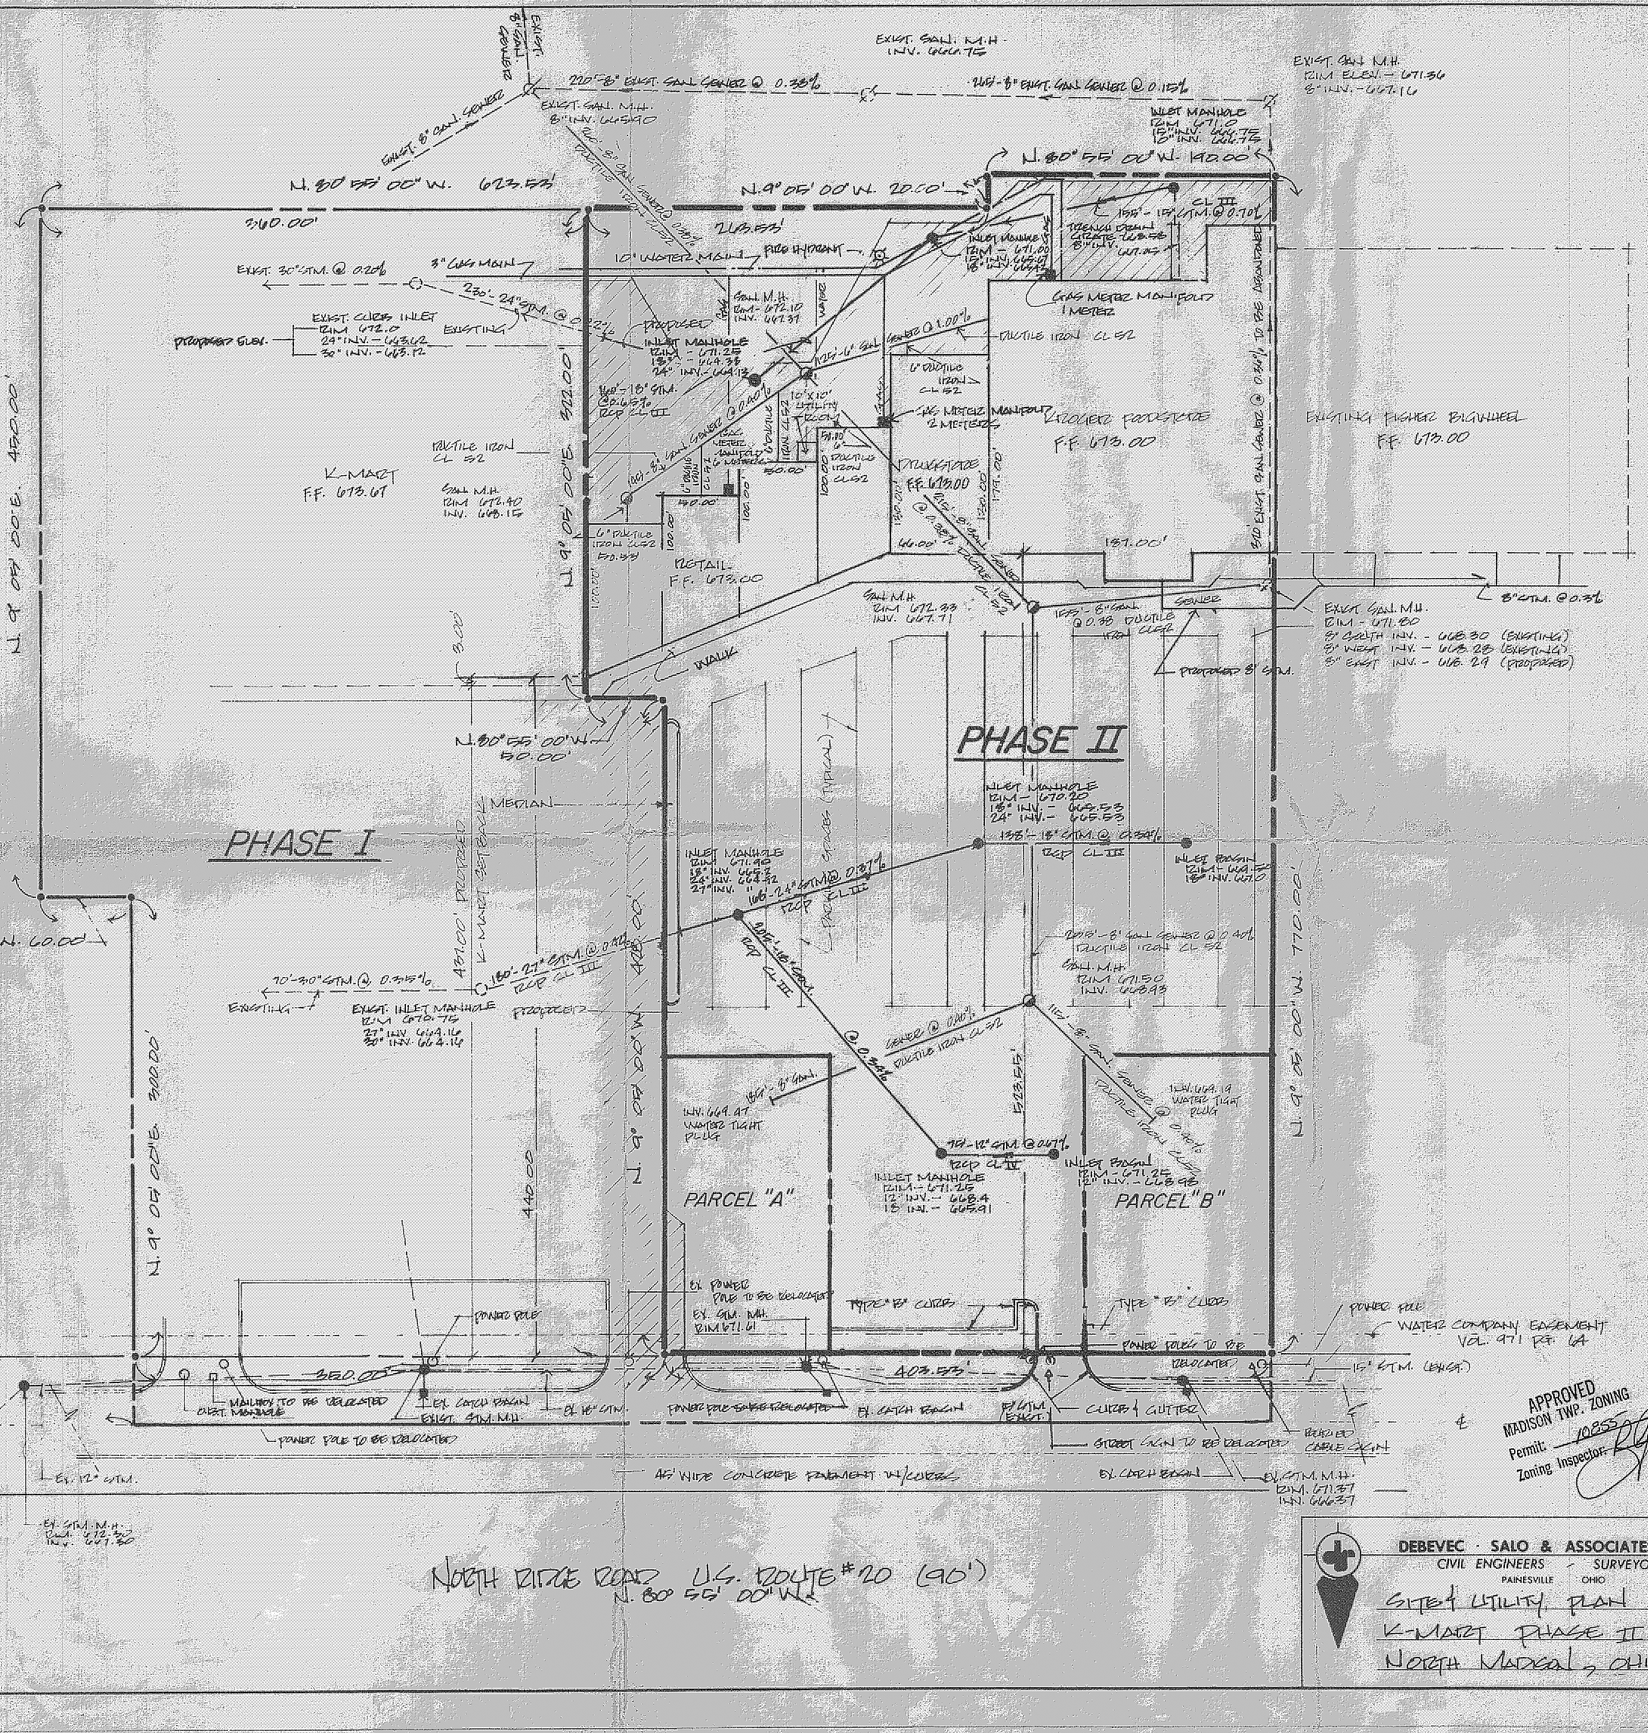

APPROVED
MADISON TWP. ZONING
Permit: 10855
Zoning Inspector:

STATE OF OHIO EDWARD DEBEVEC REGISTERED ENGINEER

DEBEVEC · SALO & ASSOCIATES, INC.
CIVIL ENGINEERS - SURVEYORS
PAINESVILLE OHIO

SITE & UTILITY PLAN
K-MART PHASE II
NORTH MADISON, OHIO

REVISIONS	
4	
3	
2	
1	

DRAWN BY 3/18/81 CHKD 3/18/81
SCALE 1"=50
FILE #
W. O. # 5539
1/3

JUN 2 1981

BRUNING 44-142 35026