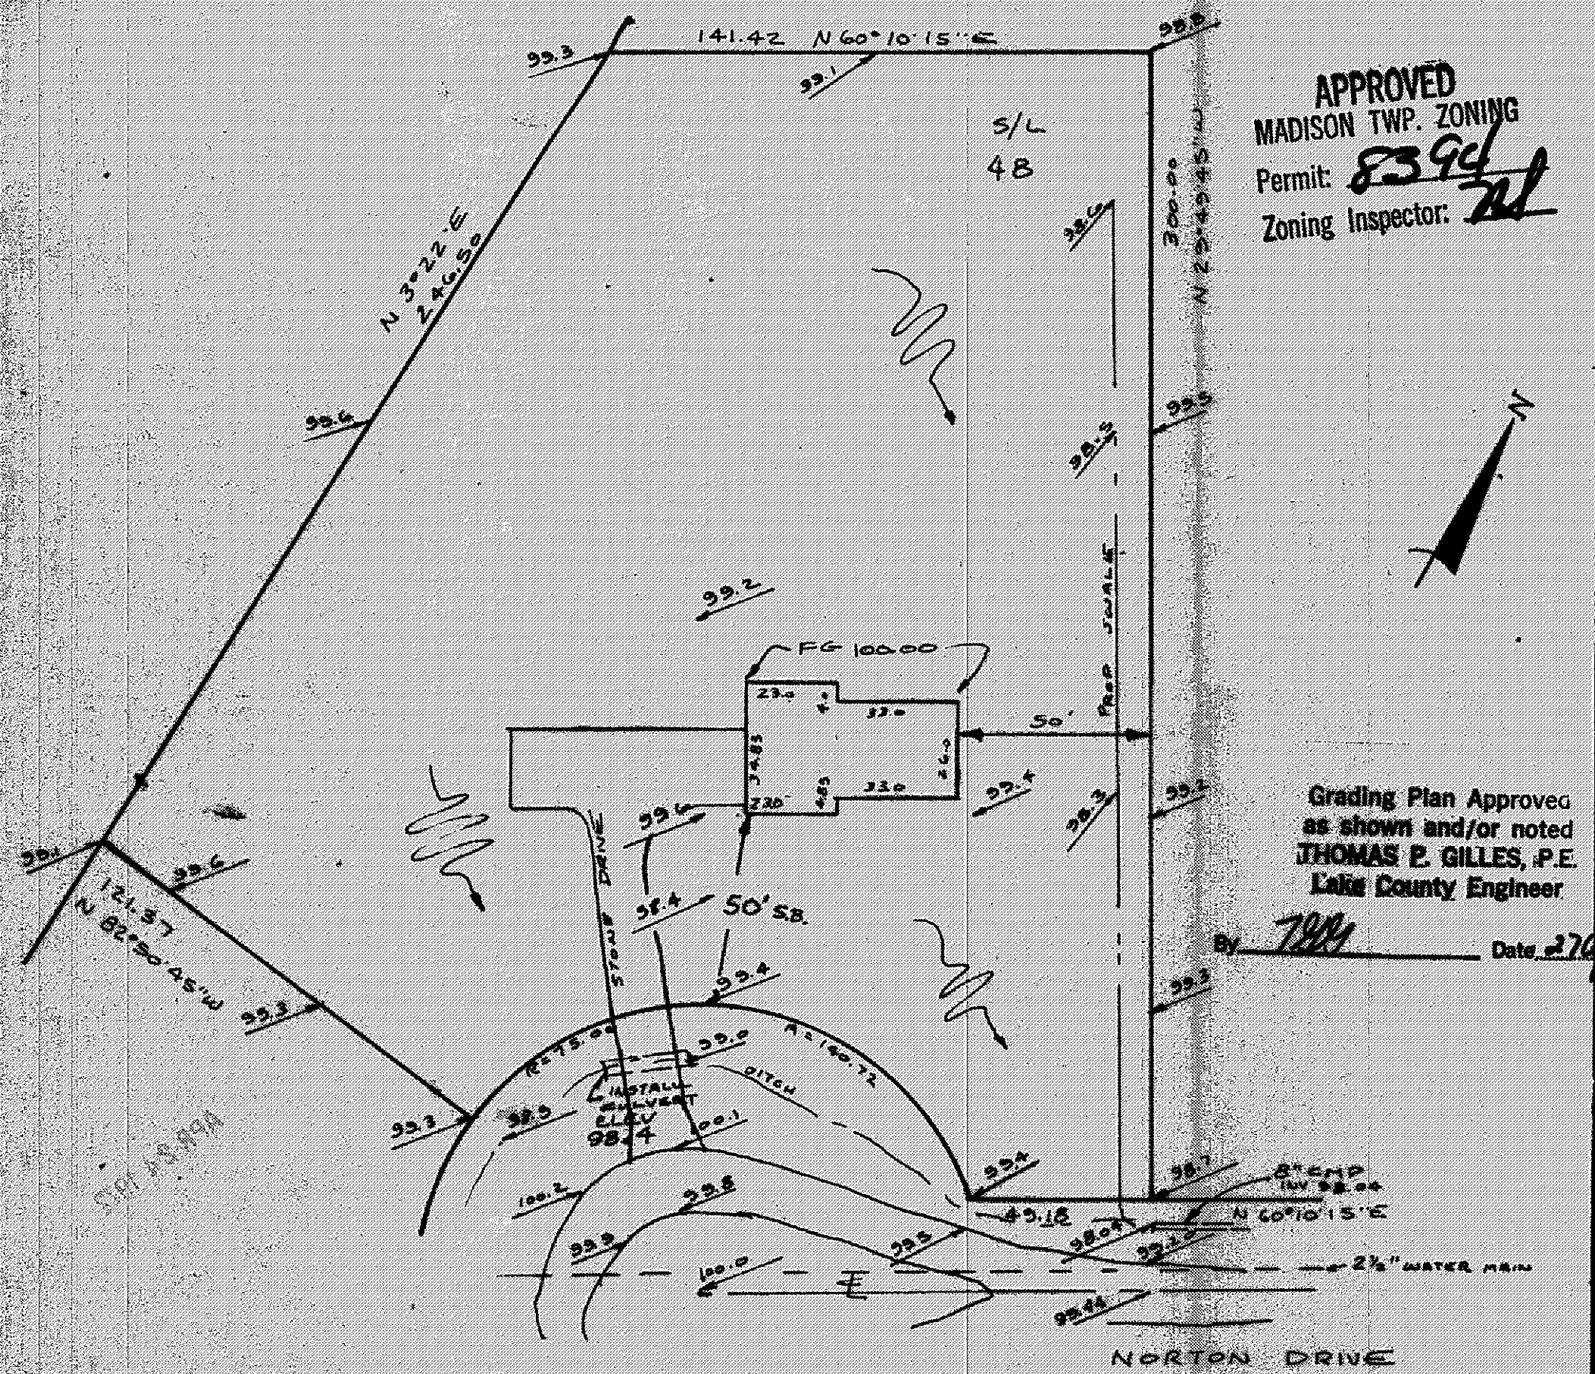

APPROVED
MADISON TWP. ZONING
Permit: 8396
Zoning Inspector:

Grading Plan Approved
as shown and/or noted
THOMAS P. GILLES, P.E.
Lake County Engineer
By _____ Date 2-7-72

"AS BUILT" CERTIFICATION

I, HEREBY CERTIFY THAT THE CIRCLED GRADES ARE EXISTING FINISH GRADES CHECKED IN FIELD ON _____ 19__ BY _____ SURVEYING AND ARE CORRECT TO THE BEST OF MY KNOWLEDGE AND BELIEF

_____ NO. _____
REGISTERED SURVEYOR

SITE PLAN

MADISON TOWNSHIP LAKE COUNTY, OHIO

for: MR & MRS CUCKLER
CLIENT OWNER

7631 LAKE SHORE BLVD. N. MADISON, O.
ADDRESS STREET CITY ZIP

ARCOLE ESTATES SUB'D #2 RECORD SUBDIVISION	LOT TRACT
J 87 VOLUME PAGE	VOLUME PAGE
48 NORTON DR. SUBLOT NO. STREET	PERM. PARCEL # STREET

LEGEND

SANITARY MANHOLE
STORM MANHOLE
INLET OR CATCH BASIN
HYDRANT
EXISTING CONTOURS
PROPOSED CONTOURS
EXIST. ELEV. 100.0
100.0 PROP. ELEV.
WATER VALVE (GAS)
WATER METER (GAS)
AS BUILT ELEVATION 98.4
DIRECTION OF SURFACE DRAINAGE

REMARKS

ALL BOUNDARY DATA SHOWN WAS OBTAINED FROM (DEEDS, RECORDED SUBDIVISION PLAT, OR OTHER PUBLIC RECORDS)

DESIGN CERTIFICATION

THIS PLAT WAS PREPARED BY ME, AND IS CORRECT TO THE BEST OF MY KNOWLEDGE AND BELIEF.

Richard J. Bilek PS# 5244
NAME SURVEYOR REGISTRATION NO.

CHECK LIST

DIMENSIONS
BEARINGS
TIE TO NEAREST STREET
SUBLOT NO. PARCEL NO.
SURROUNDING OWNERS
BLDG DIMENSIONS FIN. GR.
BLDG TIES FLR GRADES
APRON TYPE WIDTH THICKNESS
SIDEWALK TYPE WIDTH THICKNESS
CULVERT TYPE DIA. LENGTH
WATER MAIN SIZE LOCATION
SAN SEWER SIZE % GR LOC.
SAN M.H. CAST ELEV. INV ELEV.
SAN CONN SIZE LOC. DEPTH
STORM SEWER SIZE % GR LOC.
STORM MH. CAST ELEV. INV ELEV.
PAVT. TYPE GRADE CURBS
GAS LINE LOC SIZE PRESSURE
SEPTIC TANK SIZE LOC.
WELL LOCATION

REVISIONS		
NO	DATE	BY
1		
2		
3		
4		
5		

PLAN PREPARED BY:

DEBEVEC-SALO & ASSOC., INC.
CIVIL ENGINEERS-SURVEYORS NAME
130 E. JACKSON ST. PAINESVILLE, O.
ADDRESS

DRAWN BY RJB	SCALE 1"=40'	PHONE NO.
CHK'D	DATE APRIL 19, 72	DRAWING NO. 3629
CREW CHIEF R.H.	APP'D	