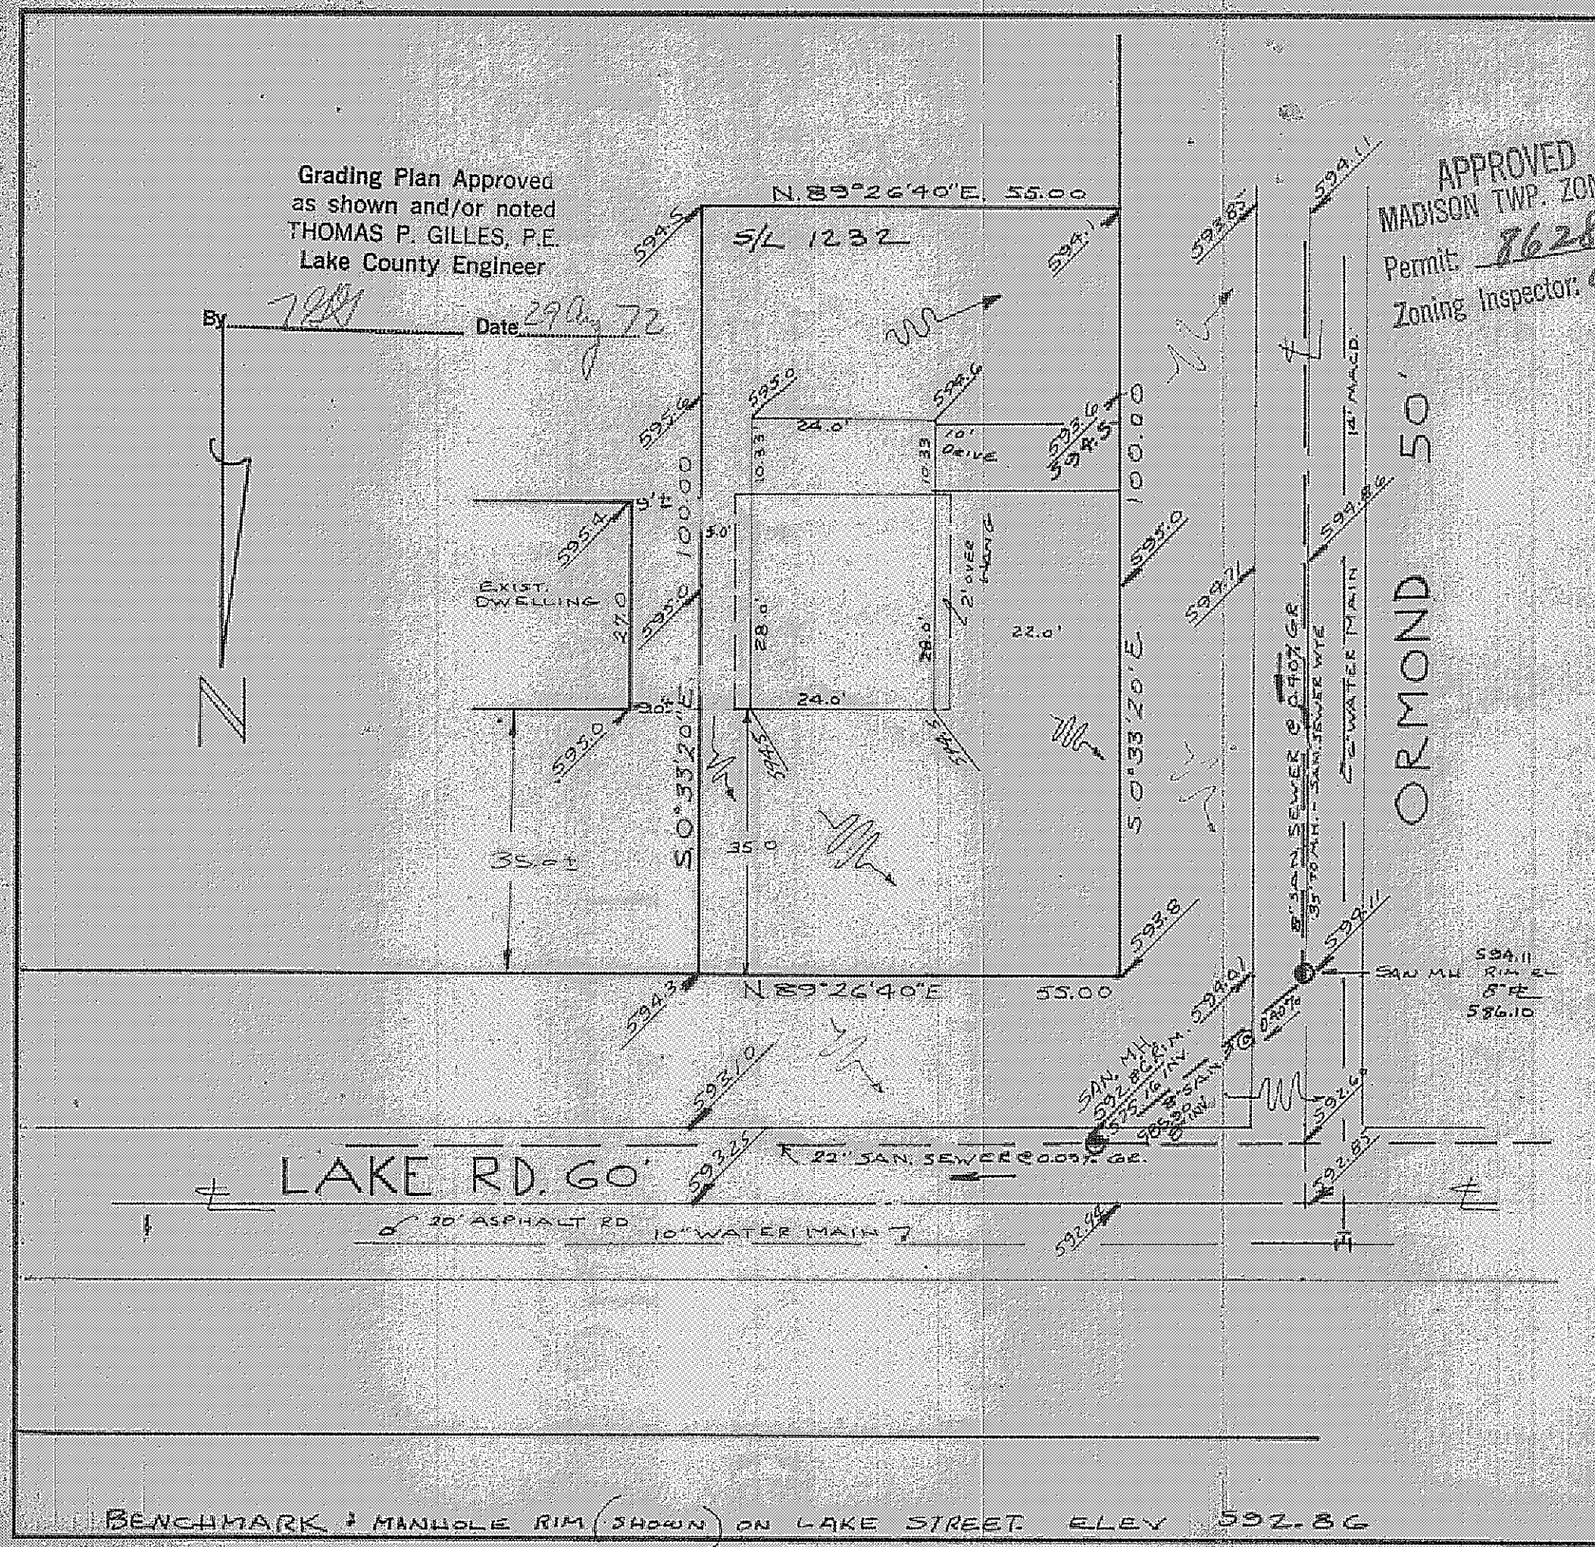

APPROVED
MADISON TWP. ZONING
Permit: 8628
Zoning Inspector: CKB

SITE PLAN

MADISON — TOWNSHIP — LAKE COUNTY, OHIO

for WINSLOW HOMES INC — CLIENT OWNER

6988 Lake Road, East Madison 44057 — ADDRESS STREET CITY ZIP

CUMINGS BEACH PARK — RECORD SUBDIVISION	LOT — TRACT
F — VOLUME; 45 — PAGE	VOLUME — PAGE
1232 — SUBLOT NO.; LAKE ROAD — STREET	PERM. PARCEL # — STREET

LEGEND

SANITARY MANHOLE
STORM MANHOLE
INLET OR CATCH BASIN
HYDRANT
EXISTING CONTOURS
PROPOSED CONTOURS
EXIST. ELEV. 100.0 / 100.0 PROP. ELEV.

WATER VALVE (GAS)
WATER METER (GAS)
AS BUILT ELEVATION

DIRECTION OF SURFACE DRAINAGE

REMARKS

ALL BOUNDARY DATA SHOWN WAS OBTAINED FROM (DEEDS, RECORDED SUBDIVISION PLAT, OR OTHER PUBLIC RECORDS)

DESIGN CERTIFICATION

THIS PLAT WAS PREPARED BY ME, AND IS CORRECT TO THE BEST OF MY KNOWLEDGE AND BELIEF.

Richard J. Bilski — PS #5244

NAME — SURVEYOR — REGISTRATION NO.

CHECK LIST

DIMENSIONS
BEARINGS
TIE TO NEAREST STREET
SUBLOT NO. PARCEL NO.
SURROUNDING OWNERS
BLDG DIMENSIONS FIN. GR.
BLDG TIES FLR GRADES
APRON TYPE WIDTH THICKNESS
SIDEWALK TYPE WIDTH THICKNESS
CULVERT TYPE DIA LENGTH

WATER MAIN SIZE LOCATION
SAN. SEWER SIZE % GR. LOC.
SAN. M.H. CAST ELEV. INV. ELEV.
SAN. CONN. SIZE LOC. DEPTH
STORM SEWER SIZE % GR. LOC.
STORM MH. CAST ELEV. INV. ELEV.
PAVT. TYPE GRADE CURBS
GAS LINE LOC. SIZE PRESSURE
SEPTIC TANK SIZE LOC.
WELL LOCATION

RIVISIONS		
NO	DATE	BY
1	4/19/72	RJB
2	7-7-72	RSS
3		
4		
5		

PLAN PREPARED BY:

DEBEVEC-SALO & ASSOC., INC. — NAME
CIVIL ENGINEERS - SURVEYORS
130 E. JACKSON ST PAINESVILLE, O. — ADDRESS

DRAWN BY WCB	SCALE 1" = 20'	PHONE NO.
CHK'D	DATE 3/72	DRAWING NO. 3574-1232
CREW CHIEF	APP'D	

11X17 PRINTED ON NO. 1000H CLEARPRINT