Grading Plan Approved
as shown and/or noted
THOMAS P. GILLES, P.E.
Lake County Engineer
By _____ Date 4 Aug 73

APPROVED
MADISON TWP. ZONING
Permit 8549
Zoning Inspector OKB

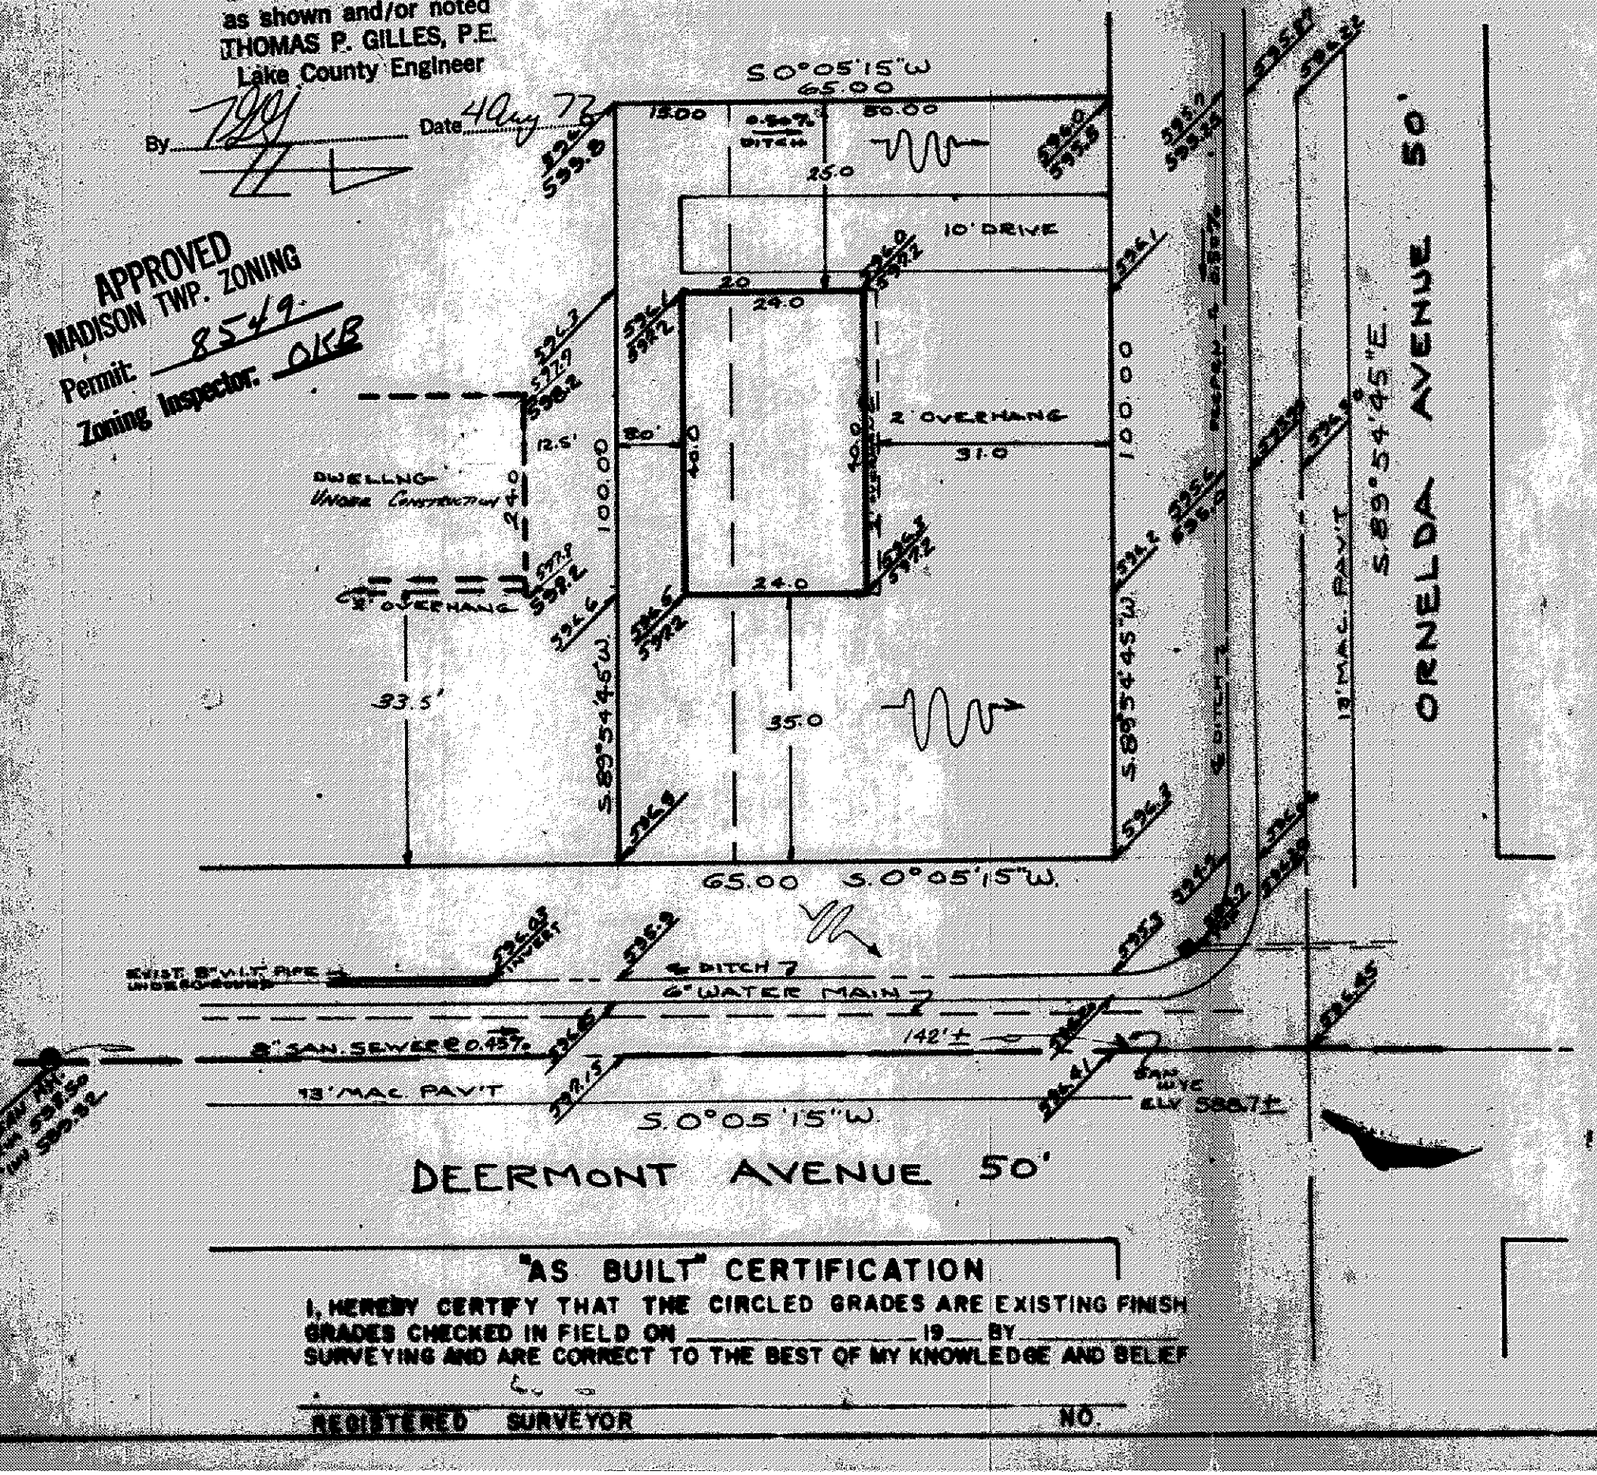

"AS BUILT" CERTIFICATION

I, HEREBY CERTIFY THAT THE CIRCLED GRADES ARE EXISTING FINISH GRADES CHECKED IN FIELD ON _____ 19__ BY _____ SURVEYING AND ARE CORRECT TO THE BEST OF MY KNOWLEDGE AND BELIEF

_____ NO. _____
REGISTERED SURVEYOR

SITE PLAN

MADISON TOWNSHIP LAKE COUNTY, OHIO

for: RYAN HOMES INC.
CLIENT OWNER

1470 Deermont Avenue Madison 44057
ADDRESS STREET CITY ZIP

SHERWOOD BEACH PARK
RECORD SUBDIVISION
F 43
VOLUME PAGE
SUBLOT NO. STREET

LOT _____ TRACT _____
VOLUME _____ PAGE _____
METES PARCEL # STREET

LEGEND

SANITARY MANHOLE
STORM MANHOLE
INLET OR CATCH BASIN
HYDRANT
EXISTING CONTOURS
PROPOSED CONTOURS
EXIST. ELEV. 100.0 PROP. ELEV.
WATER VALVE (GAS)
WATER METER (GAS)
AS BUILT ELEVATION
INDICATES DIRECTION OF SURFACE DRAINAGE

REMARKS

ALL BOUNDARY DATA SHOWN WAS OBTAINED FROM (DEEDS, RECORDED SUBDIVISION PLAT, OR OTHER PUBLIC RECORDS)

DESIGN CERTIFICATION

THIS PLAT WAS PREPARED BY ME, AND IS CORRECT TO THE BEST OF MY KNOWLEDGE AND BELIEF

Richard J. Bloch P.E. No. 5244
NAME SURVEYOR REGISTRATION NO.

CHECK LIST

DIMENSIONS
BEARINGS
TIE TO NEAREST STREET
SUBLOT NO. PARCEL NO.
SURROUNDING OWNERS
BLDG DIMENSIONS FIN. GR
BLDG TIES FLR GRADES
APRON TYPE WIDTH THICKNESS
SIDEWALK TYPE WIDTH THICKNESS
CULVERT TYPE DIA LENGTH
WATER MAIN SIZE LOCATION
SAN SEWER SIZE % GR. LOC.
SAN M.H. CAST ELEV. INV. ELEV.
SAN. CONN. SIZE LOC. SOUTH
STORM SEWER SIZE % GR. LOC.
STORM M.H. CAST ELEV. INV. ELEV.
PAVT. TYPE GRADE CURBS
GAS LINE LOC. SIZE PRESSURE
SEPTIC TANK SIZE LOC.
WELL LOCATION

REVISIONS		
NO	DATE	BY
1		
2		
3		
4		
5		

PLAN PREPARED BY:
DEBEVEC-SALO & ASSOC., INC.
NAME
120 EAST JACKSON STREET
PAINESVILLE, OHIO ADDRESS

DRAWN BY Stewart	SCALE 1"=20'	FIELD BOOK NO.
CHKD R.H.	DATE 6-26-73	SHEET NO.
CREW CHIEF	APPD	JOB NO. 3845-1870