ARCHITECTURAL

- 2 x 4 stud wall
- 2 x 6 stud wall
- stone
- concrete
- concrete block
- gravel
- insulation
- detail number
- sheet number
- interior elevation

MECHANICAL

- WC water closet
- L lavatory
- TS tub/shower
- T tub
- SH shower
- S sink
- DIS disposal
- DW dishwasher
- WH water heater
- W washer
- D dryer
- RA range
- O oven
- REF refridgerator
- F furnace
- HB hose bibb
- FD floor drain
- —S— sewer
- —W— water
- water meter
- thermostat
- warm air register
- RA return air register

ELECTRICAL

- ceiling fixture
- recessed fixture
- wall fixture
- PC pull fixture
- duplex outlet
- WP weatherproof outlet
- 220 volt outlet
- floor outlet
- motor outlet
- exhaust fan
- telephone outlet
- chimes
- PB chimes button
- switch
- switch 3-way
- switch 4-way
- TV television outlet
- —T— telephone
- —E— electric
- P electrical panel
- 1/2 1/2 of outlet switched

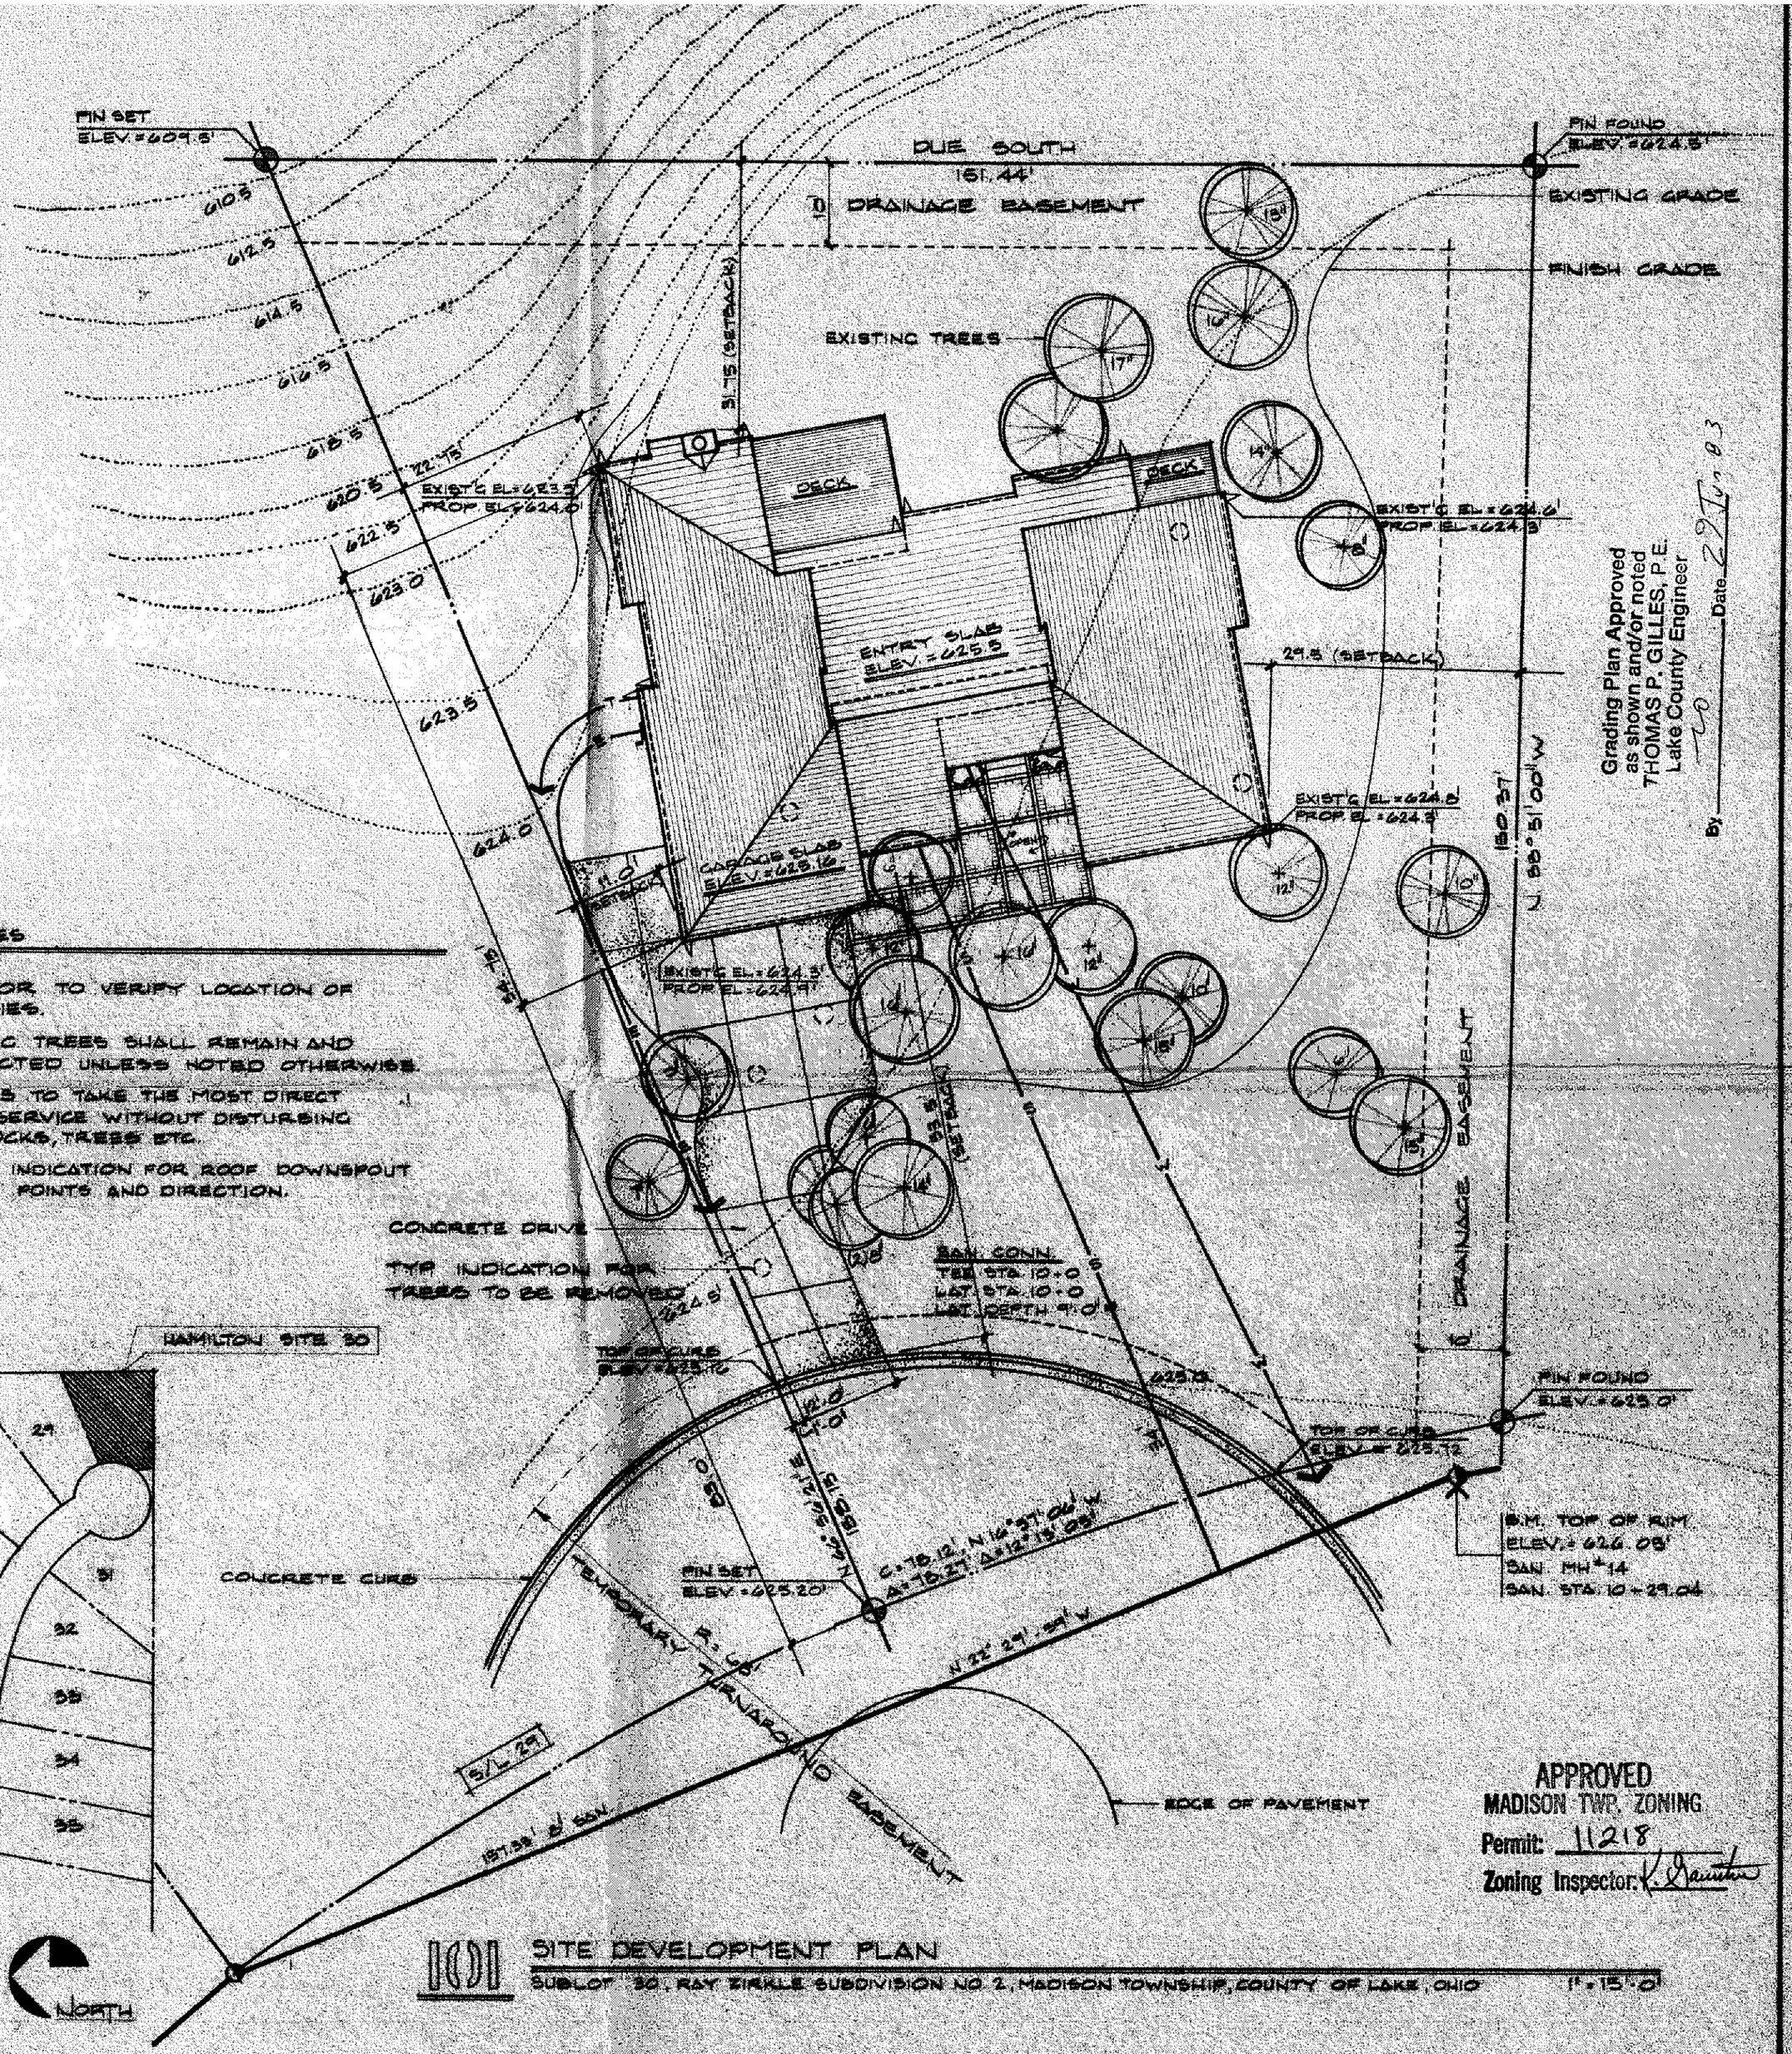

GENERAL NOTES

1. CONTRACTOR TO VERIFY LOCATION OF ALL UTILITIES.
2. ALL EXISTING TREES SHALL REMAIN AND BE PROTECTED UNLESS NOTED OTHERWISE.
3. ALL UTILITIES TO TAKE THE MOST DIRECT ROUTE TO SERVICE WITHOUT DISTURBING EXIST'G. ROCKS, TREES ETC.
4. ◁ TYPICAL INDICATION FOR ROOF DOWNSPOUT DISCHARGE POINTS AND DIRECTION.

Grading Plan Approved
as shown and/or noted
THOMAS P. GILLES, P.E.
Lake County Engineer
By: _____ Date 2 Jul, 03

STATE OF OHIO
M. N. SHIELDS
S-4716
REGISTERED SURVEYOR

Permanent Monuments were found (and used) indicated hereon. Distances are given in feet and decimal parts thereof. All of which I certify to be correct.

Dated 6-30-03 Signed Michael N. Shields

APPROVED
MADISON TWP. ZONING
Permit: 11218
Zoning Inspector: K. Hamilton

A Residence For
THE HAMILTONS, LOT 30 RAY ZIRKLE SUBDIVISION NO. 2

Address
3824 GREEN ST
PERRY, OHIO 44081

Drawings Prepared By
G.D. HAMILTON

SITE DEVELOPMENT PLAN
SUBLOT 30, RAY ZIRKLE SUBDIVISION NO. 2, MADISON TOWNSHIP, COUNTY OF LAKE, OHIO 1" = 15'-0"

A1