SITE PLAN FOR

GARY VINKOVICH
7085 MENTOR AVENUE
WILLOUGHBY, OHIO
BEING SUBLOT 20 IN
THE MADISON PALISADES SUBD.
IN MADISON, LAKE COUNTY,
OHIO.

Grading Plan Approved
as shown and/or noted
THOMAS P. GILLES, P.E.
Lake County Engineer
By: _____ 20 Jun 78

PREPARED BY:
WM R. GRAY ASSOC. INC.
7547 MENTOR AVENUE
MENTOR, OHIO

SCALE: 1"-30'
DATE: 4-21-78

CERTIFICATION:
I HEREBY CERTIFY
THAT THIS PLAT IS CORRECT
TO THE BEST OF MY
KNOWLEDGE.

By: Wm. R. Gray
WM. R. GRAY REG. SURV. 2782

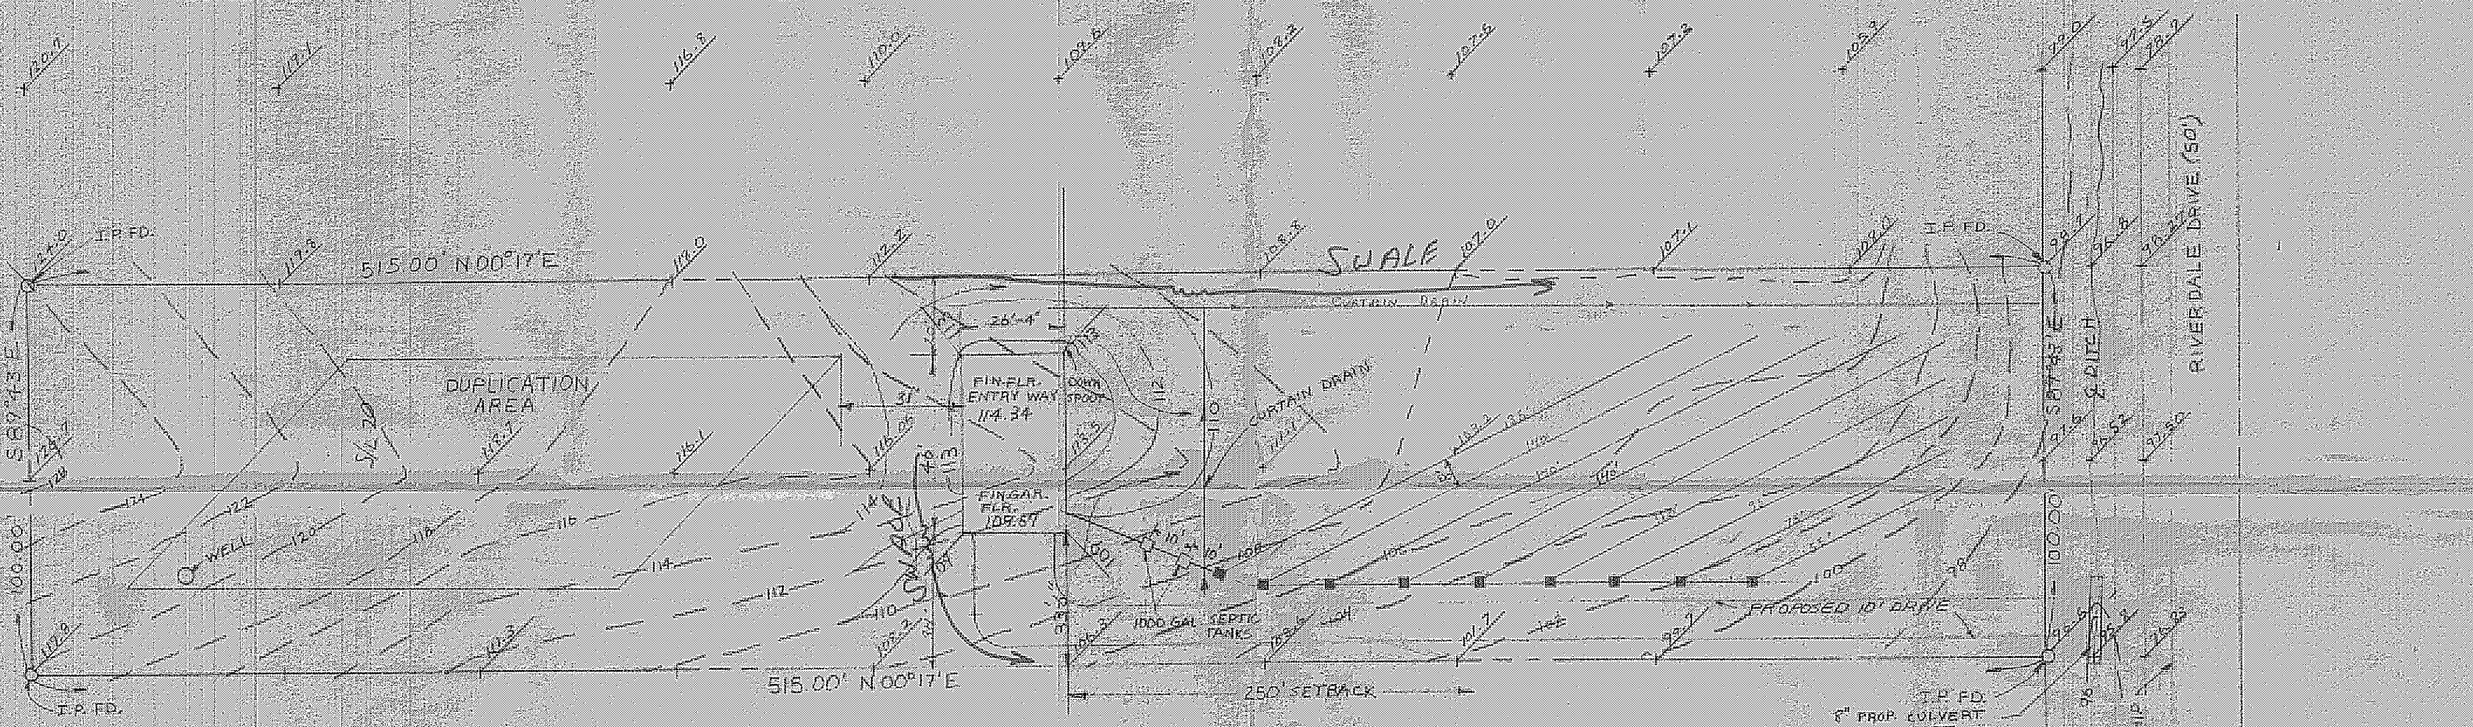

EXISTING 0.00
PROPOSED 0.00

LEGEND

EXISTING CONTOUR	110
PROPOSED CONTOUR	110
DRAINAGE	

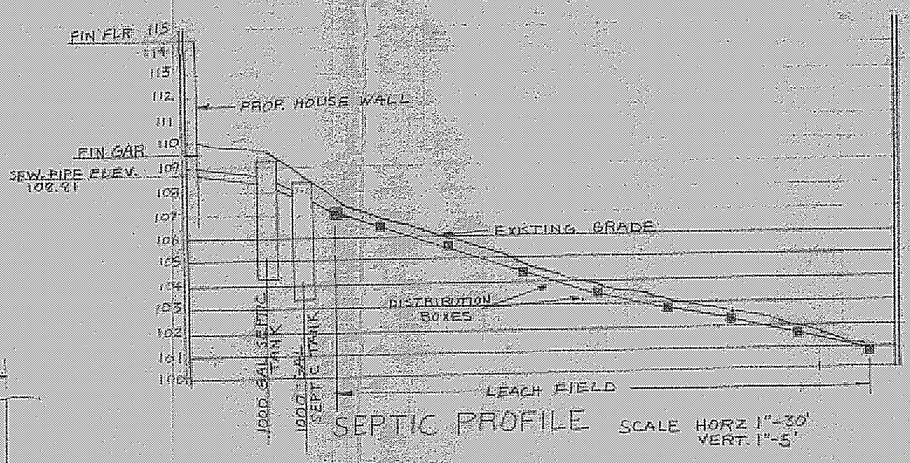

SEPTIC PROFILE SCALE HORZ 1"-30' VERT. 1"-5'

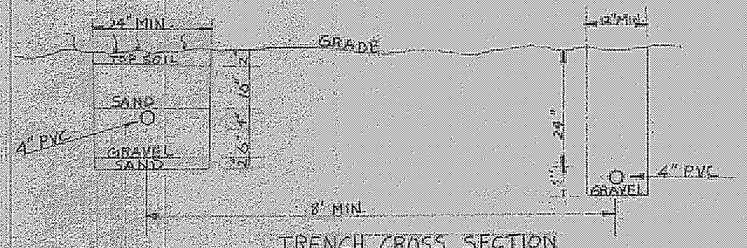

TRENCH CROSS SECTION

N

APPROVED
MADISON TWP. ZONING
Permit: 10185
Zoning Inspector: _____

STATE OF OHIO
WM. R. GRAY 2782
REGISTERED SURVEYOR