SITE PLAN FOR:

GARY PICKROLE
511 MIDDLE RIDGE ROAD
PERRY, OHIO
BEING SUBLOT 12 IN THE
MADISON PALISADES SUBDIVISION
IN MADISON TOWNSHIP, OHIO

Zoning # 10182

Grading Plan Approved
as shown and/or noted
THOMAS P. GILLES, P.E.
Lake County Engineer
By [illegible] 2-7-78

PREPARED BY:

WM. A. GRAY ASSOC. INC.
7547 MENTOR AVE.
MENTOR, OHIO

SCALE: 1"=30'
DATE: APRIL 26, 1978

CERTIFICATION

I HEREBY CERTIFY
THAT THIS PLAT IS COR-
RECT TO THE BEST OF MY
KNOWLEDGE
By: Wm. R. Gray
WM. GRAY REG SURV. 2752

STATE OF OHIO
WM.
R.
GRAY
2752
REGISTERED
PROFESSIONAL SURVEYOR
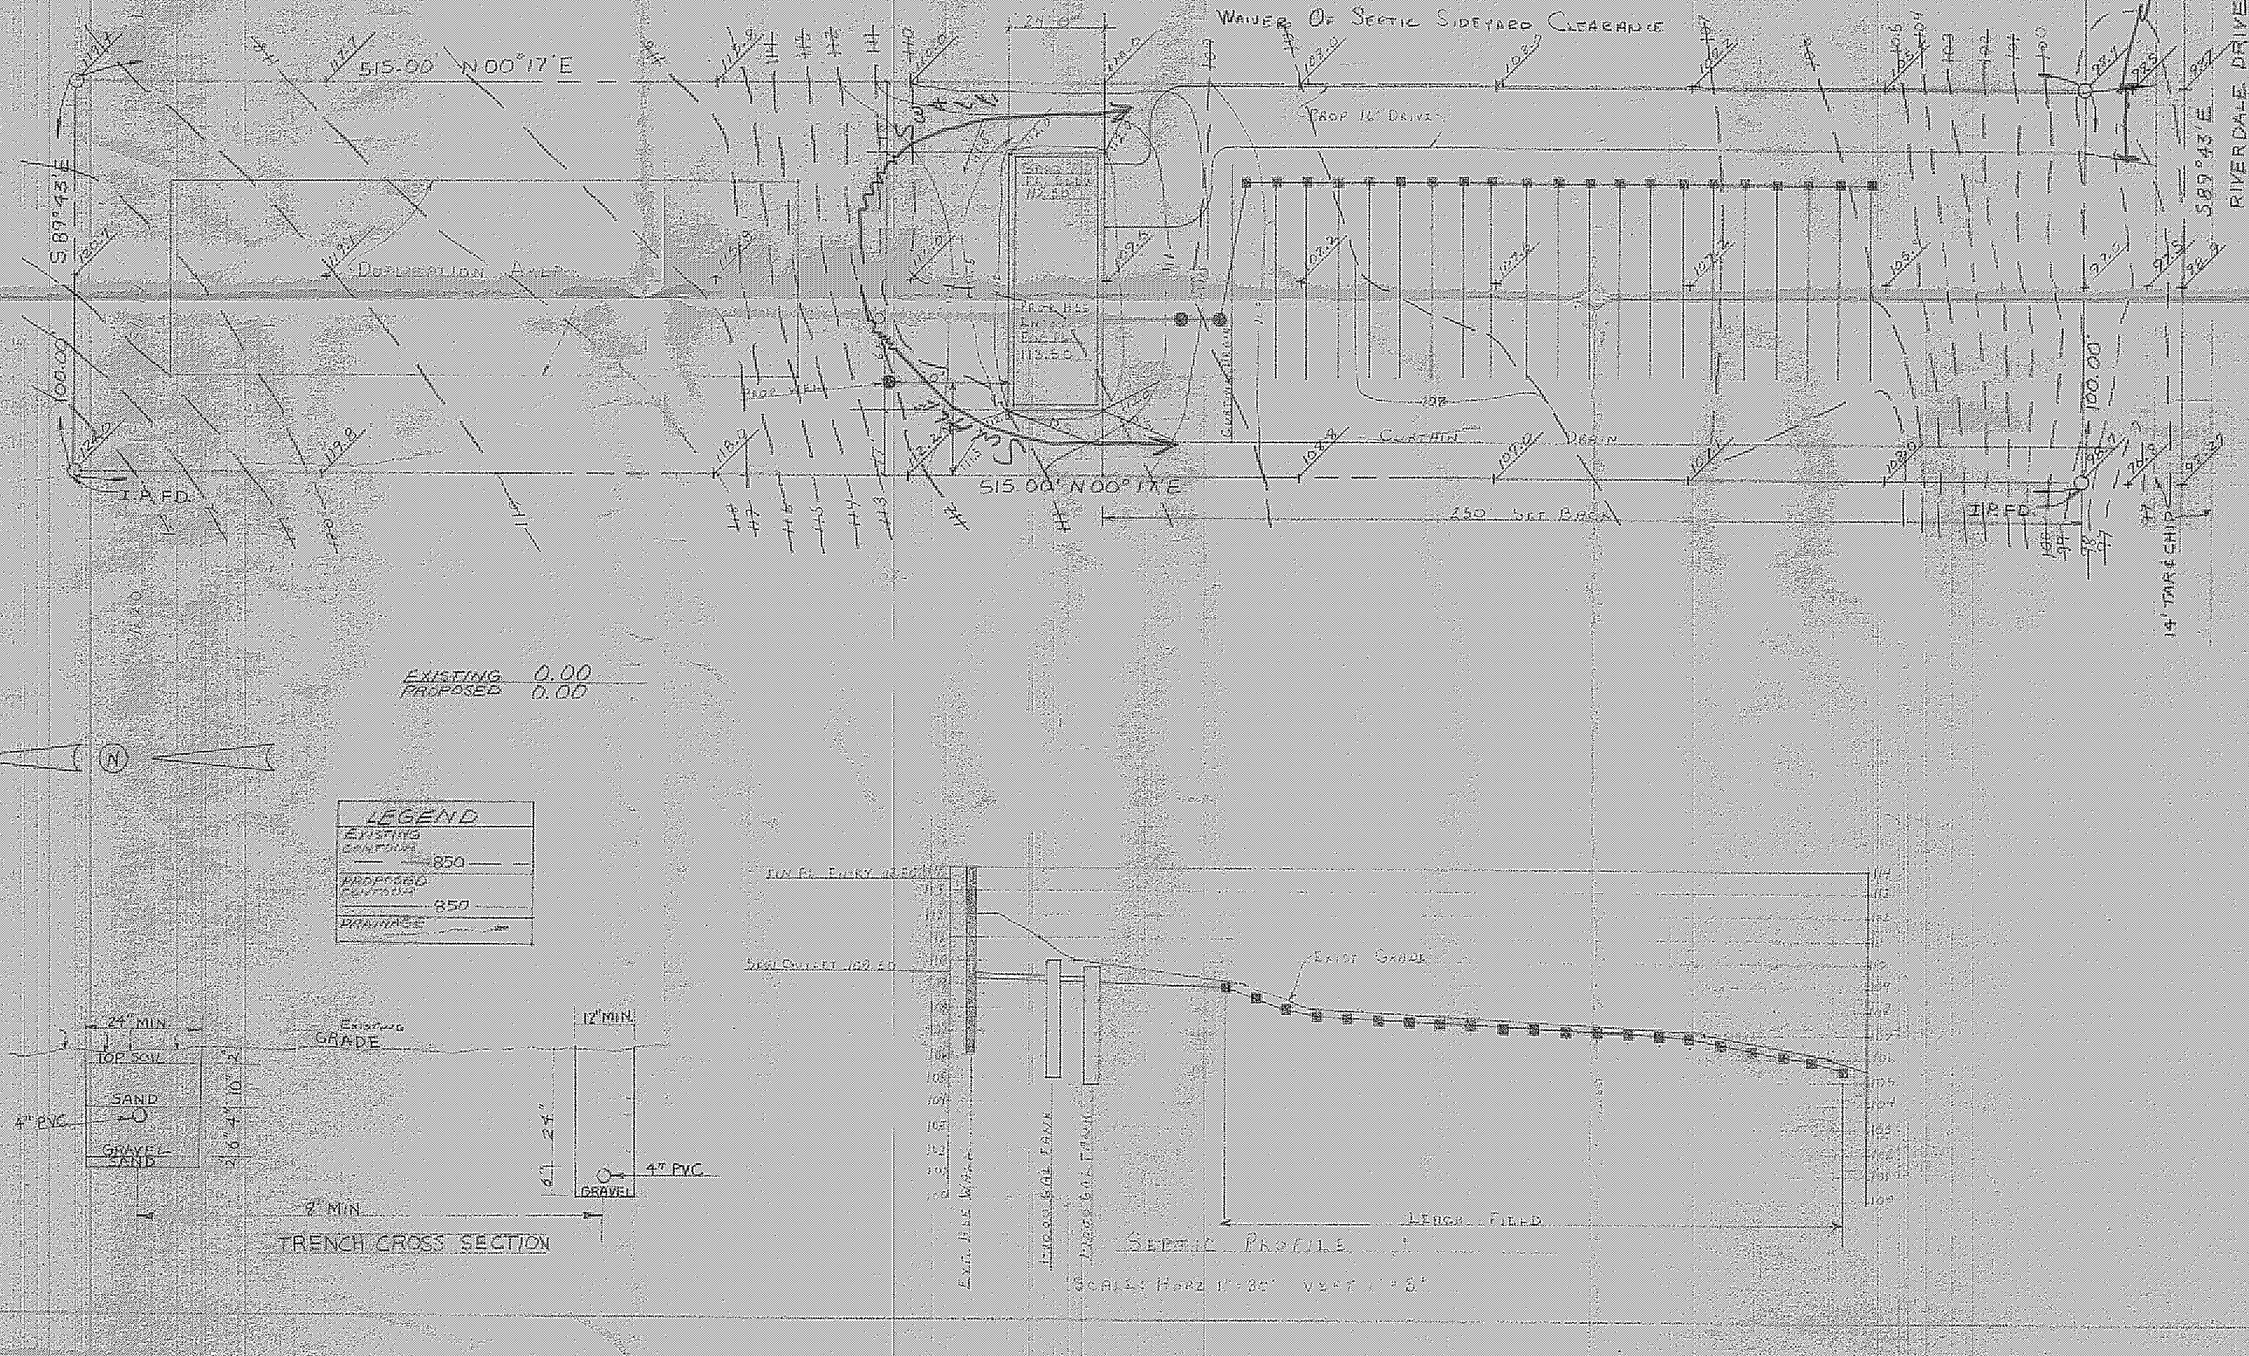
NOTE: IT IS RECOMMENDED THAT LEACHFIELD BE
RELOCATED APPROX. 15' WEST SO AS TO ELIMINATE
SEVERITY OF DRIVEWAY APPROACH. THIS WILL REQUIRE
WAIVER OF SEPTIC SIDEYARD CLEARANCE