SITE PLAN

MADISON TOWNSHIP — LAKE COUNTY, OHIO

for: KEN WELCH (CLIENT · OWNER)

6763 N. RIDGE ROAD, MADISON, O. (ADDRESS · STREET · CITY · ZIP)

APPROVED
MADISON TWP. ZONING
Permit: 818
Zoning Inspector: OKB

Grading Plan Approved
as shown and/or noted
THOMAS P. GILLES, P.E.
Lake County Engineer
By TPG Date 20 July 72

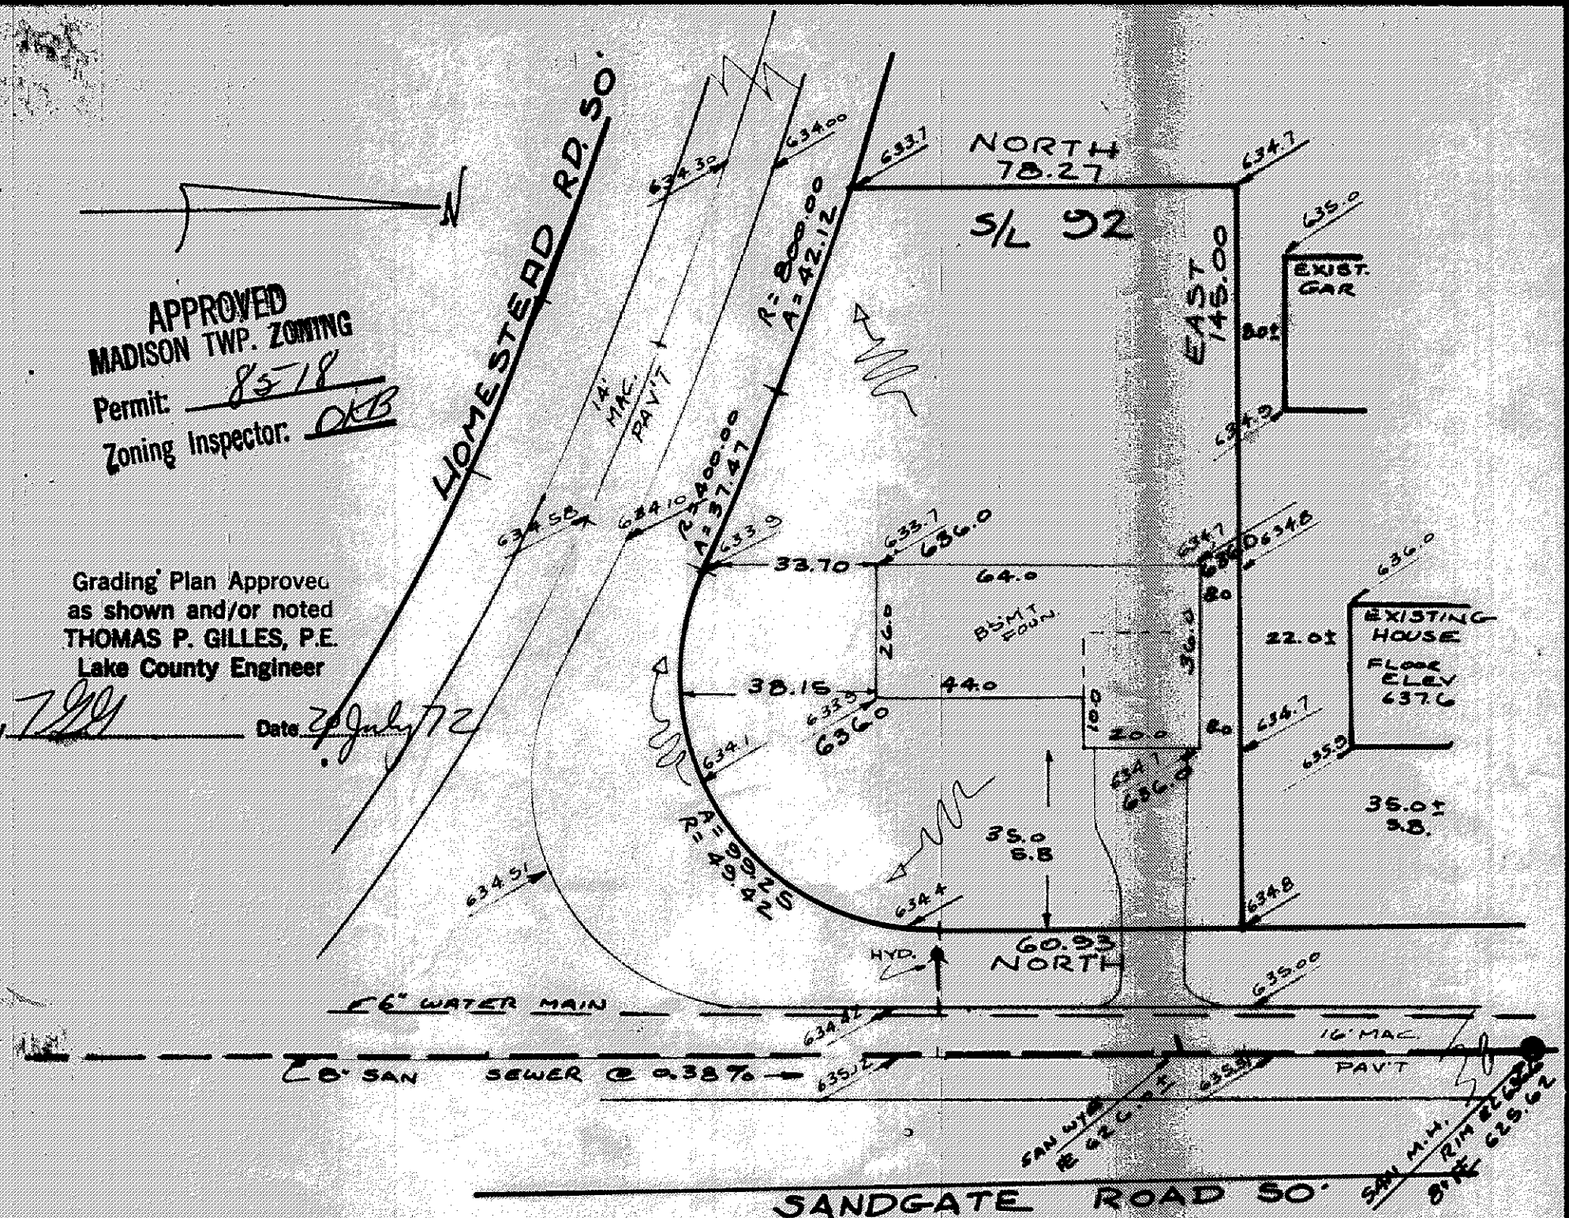

LEGEND

- SANITARY MANHOLE
- STORM MANHOLE
- INLET OR CATCH BASIN
- HYDRANT
- EXISTING CONTOURS
- PROPOSED CONTOURS
- EXIST. ELEV. 100.0
- 100.0 PROP. ELEV.
- WATER VALVE (GAS)
- WATER METER (GAS)
- AS BUILT ELEVATION
- DIRECTION OF SURFACE DRAINAGE

NORTHERN LIGHTS SUBD. (RECORD SUBDIVISION) — LOT G. — TRACT 80 — VOLUME 32 — PAGE — SUBLOT NO. 40 — SANDGATE RD. STREET

VOLUME — PAGE — PERM. PARCEL # — STREET

REMARKS

ALL BOUNDARY DATA SHOWN WAS OBTAINED FROM (DEEDS, RECORDED SUBDIVISION PLAT, OR OTHER PUBLIC RECORDS)

DESIGN CERTIFICATION

THIS PLAT WAS PREPARED BY ME, AND IS CORRECT TO THE BEST OF MY KNOWLEDGE AND BELIEF.

Richard L. Dilsaver — PS #5244

NAME — SURVEYOR REGISTRATION NO.

CHECK LIST

- DIMENSIONS
- BEARINGS
- TIE TO NEAREST STREET
- SUBLOT NO. PARCEL NO.
- SURROUNDING OWNERS
- BLDG DIMENSIONS FIN. GR.
- BLDG TIES FLR. GRADES
- APRON TYPE WIDTH THICKNESS
- SIDEWALK TYPE WIDTH THICKNESS
- CULVERT TYPE DIA. LENGTH
- WATER MAIN SIZE LOCATION
- SAN. SEWER SIZE % GR. LOC.
- SAN. M.H. CAST ELEV. INV. ELEV.
- SAN. CONN. SIZE LOC. DEPTH
- STORM SEWER SIZE % GR. LOC.
- STORM MH. CAST ELEV. INV. ELEV.
- PAVT. TYPE GRADE CURBS
- GAS LINE LOC. SIZE PRESSURE
- SEPTIC TANK SIZE LOC.
- WELL LOCATION

"AS BUILT" CERTIFICATION

I, HEREBY CERTIFY THAT THE CIRCLED GRADES ARE EXISTING FINISH GRADES CHECKED IN FIELD ON _____ 19__ BY _____ SURVEYING AND ARE CORRECT TO THE BEST OF MY KNOWLEDGE AND BELIEF

_____ REGISTERED SURVEYOR NO.

RIVISIONS		
NO	DATE	BY
1		
2		
3		
4		
5		

PLAN PREPARED BY:

DEBEVEC · SALO & ASSOC., INC. — NAME
CIVIL ENGINEERS — SURVEYORS
730 E. JACKSON ST. PAINESVILLE, O. — ADDRESS

DRAWN BY RLS	SCALE 1"=30'	PHONE NO.
CHK'D	DATE JULY 17, 72	DRAWING NO. 3696
CREW CHIEF	APP'D	