SITE PLAN

MADISON (TOWNSHIP) LAKE COUNTY, OHIO

for PURITAN HOMES (CLIENT OWNER)

ADDRESS STREET CITY ZIP

RECORD SUBDIVISION: CHAPEL GROVE	LOT:
VOLUME: 0	PAGE: 14
SUBLOT NO: 80	STREET: SHELLY DR
VOLUME	PAGE
PERM PARCEL #	STREET

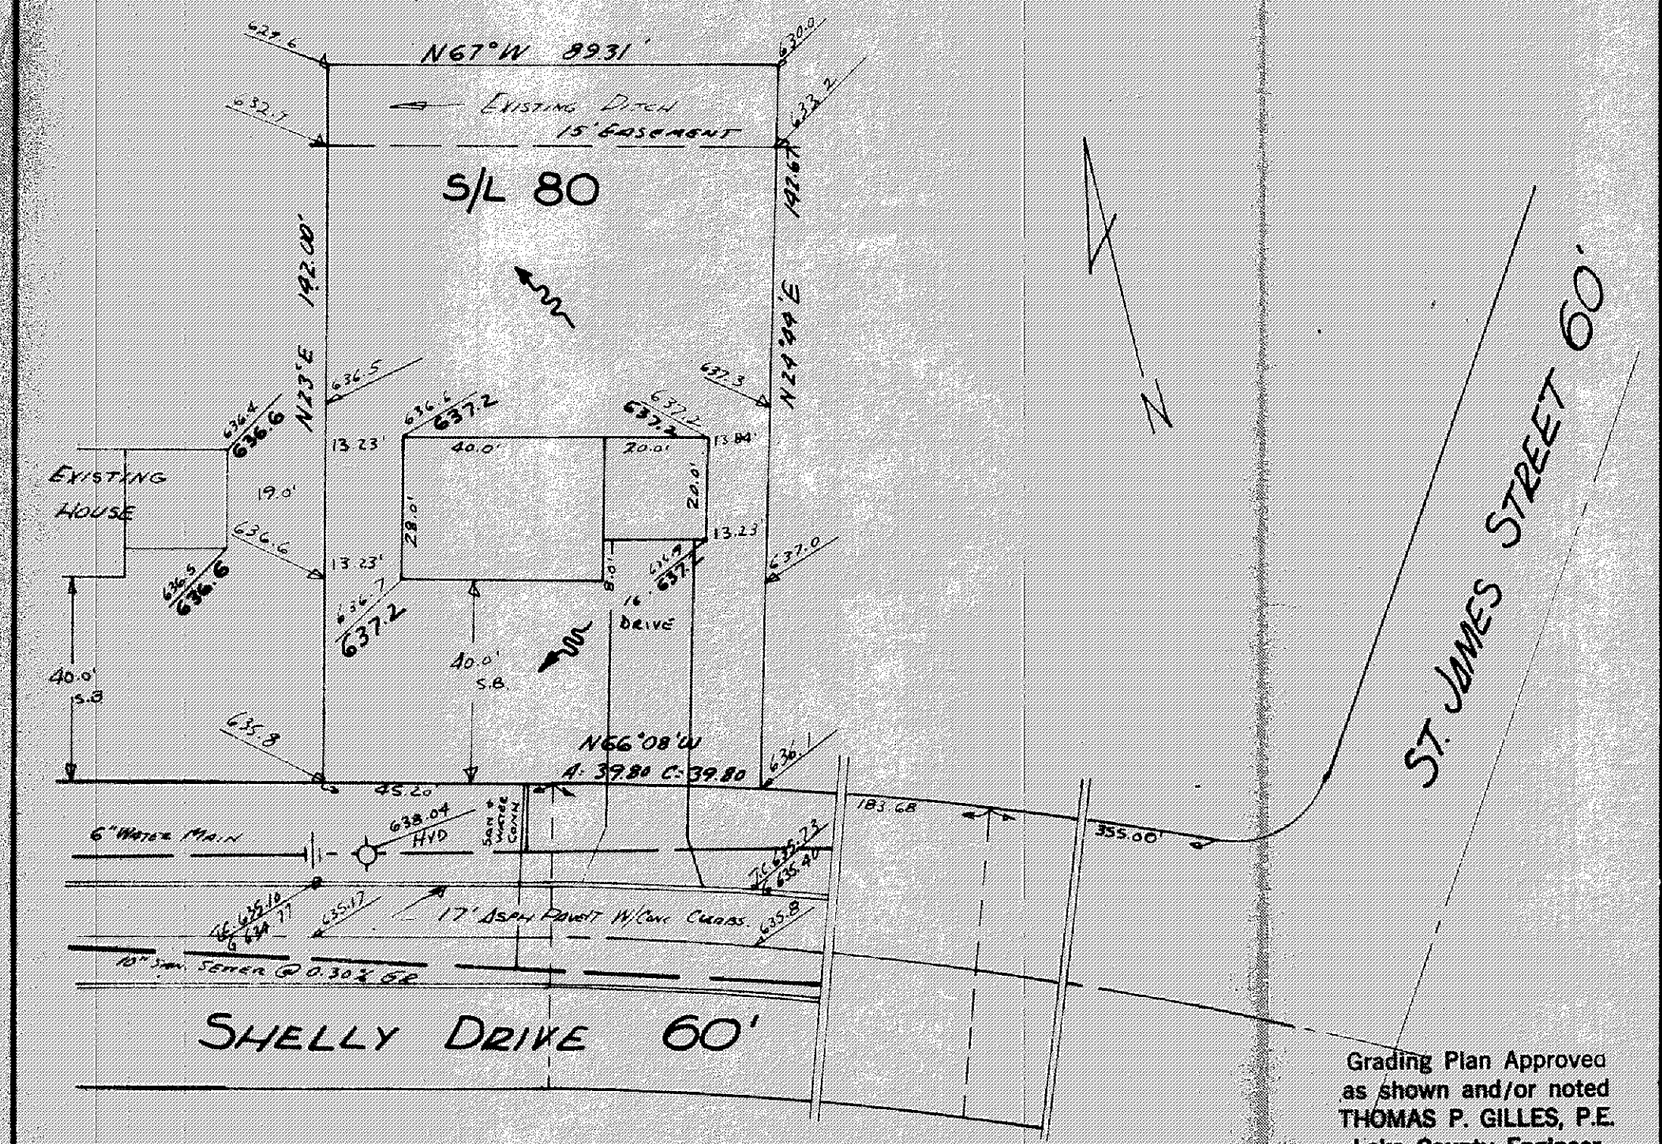

LEGEND

SANITARY MANHOLE
STORM MANHOLE
INLET OR CATCH BASIN
HYDRANT
EXISTING CONTOURS
PROPOSED CONTOURS
EXIST ELEV 1000
1000 PROP ELEV
WATER VALVE (GAS)
WATER METER (GAS)
AS BUILT ELEVATION 100
DIRECTION OF SURFACE DRAINAGE

REMARKS

ALL BOUNDARY DATA SHOWN WAS OBTAINED FROM (DEEDS RECORDED SUBDIVISION PLAT OR OTHER PUBLIC RECORDS)

DESIGN CERTIFICATION

THIS PLAT WAS PREPARED BY ME, AND IS CORRECT TO THE BEST OF MY KNOWLEDGE AND BELIEF

Richard J. Bilski PS # 5244

NAME SURVEYOR REGISTRATION NO.

CHECK LIST

DIMENSIONS
BEARINGS
TIE TO NEAREST STREET
SUBLOT NO PARCEL NO
SURROUNDING OWNERS
BLDG DIMENSIONS FIN GR
BLDG TIES FLR GRADES
APRON TYPE WIDTH THICKNESS
SIDEWALK TYPE WIDTH THICKNESS
CULVERT TYPE DIA LENGTH

WATER MAIN SIZE LOCATION
SAN SEWER SIZE % GR LOC
SAN MH CAST ELEV INV ELEV
SAN CONN SIZE LOC DEPTH
STORM SEWER SIZE % GR LOC
STORM MH CAST ELEV INV ELEV
PAVT TYPE GRADE CURBS
GAS LINE LOC SIZE PRESSURE
SEPTIC TANK SIZE LOC
WELL LOCATION

Grading Plan Approved as shown and/or noted
THOMAS P. GILLES, P.E.
Lake County Engineer
By 7GG Date 5 June 72

"AS BUILT" CERTIFICATION

I, HEREBY CERTIFY THAT THE CIRCLED GRADES ARE EXISTING FINISH GRADES CHECKED IN FIELD ON _____ 19__ BY _____ SURVEYING AND ARE CORRECT TO THE BEST OF MY KNOWLEDGE AND BELIEF

REGISTERED SURVEYOR NO

REVISIONS		
NO	DATE	BY
1		
2		
3		
4		
5		

PLAN PREPARED BY

DEBEVEC-SALO & ASSOC, INC.
ENGINEERS SURVEYORS NAME
130 E. JACKSON ST. PAINESVILLE
ADDRESS

DRAWN BY SHORTZ	SCALE 1" = 30'	PHONE NO
CHK'D	DATE 5-31-72	DRAWING NO 3601
CREW CHIEF	APP'D	