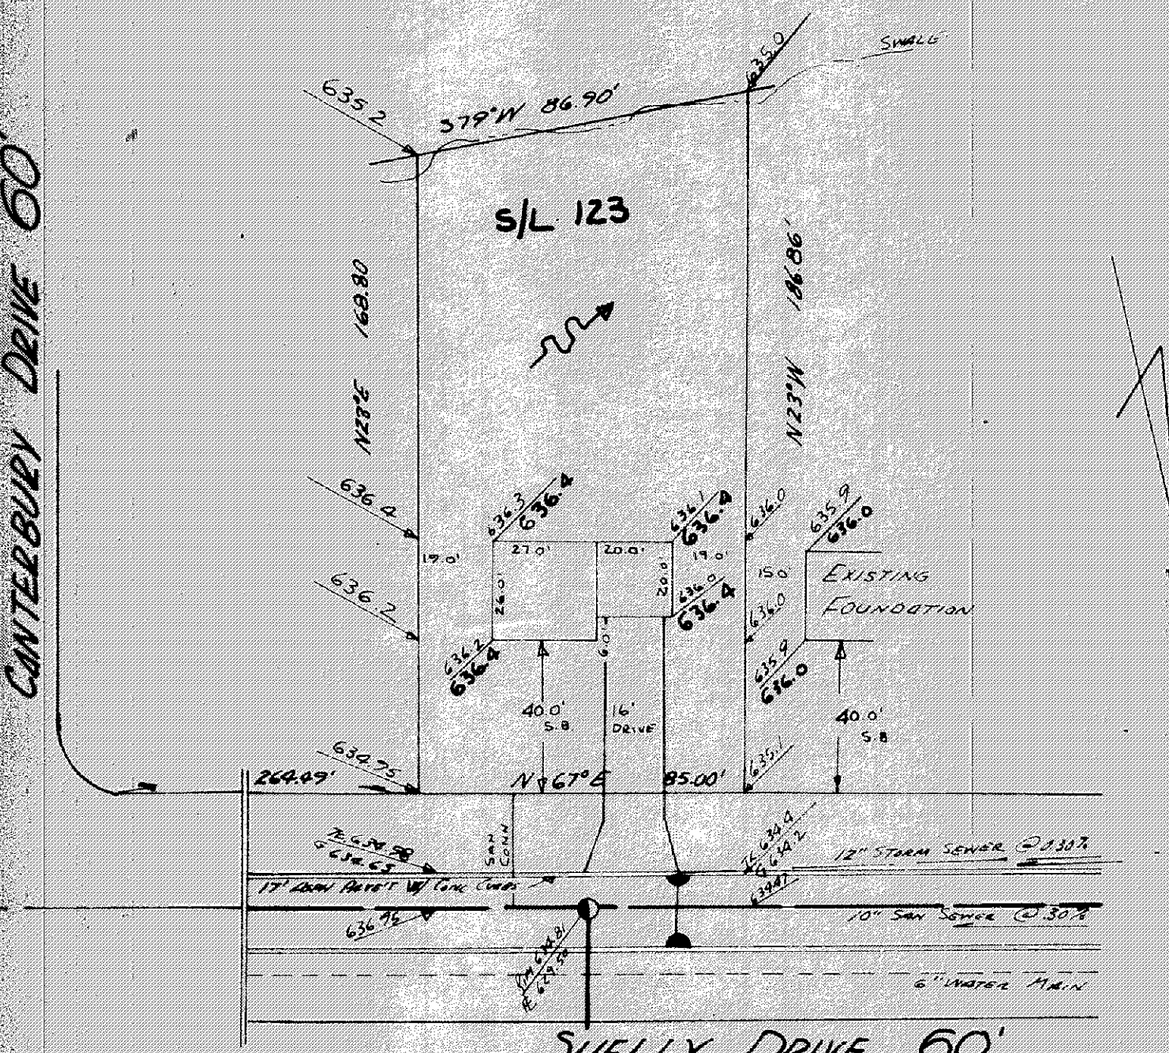

SITE PLAN

MADISON TOWNSHIP LAKE COUNTY, OHIO

for PURITAN HOMES
CLIENT OWNER

ADDRESS STREET CITY ZIP

CHAPEL GROVE RECORD SUBDIVISION	LOT TRACT
0 14	VOLUME PAGE
VOLUME 123 PAGE	PERK PARCEL # STREET
SUBLOT NO SHELLY DR STREET	

LEGEND

- SANITARY MANHOLE
- STORM MANHOLE
- INLET OR CATCH BASIN
- HYDRANT
- EXISTING CONTOURS
- PROPOSED CONTOURS
- EXIST ELEV 1000
- 1000 PROP ELEV
- WATER VALVE (GAS)
- WATER METER (GAS)
- AS BUILT ELEVATION 1000
- DIRECTION OF SURFACE DRAINAGE

REMARKS

ALL BOUNDARY DATA SHOWN WAS OBTAINED FROM (DEEDS RECORDED SUBDIVISION PLAT OR OTHER PUBLIC RECORDS)

DESIGN CERTIFICATION

THIS PLAT WAS PREPARED BY ME, AND IS CORRECT TO THE BEST OF MY KNOWLEDGE AND BELIEF

Richard J Bibler PS #5244
NAME SURVEYOR REGISTRATION NO.

CHECK LIST

DIMENSIONS
BEARINGS
TIE TO NEAREST STREET
SUBLOT NO PARCEL NO
SURROUNDING OWNERS
BLDG DIMENSIONS FIN GR
BLDG TIES FLR GRADES
APRON TYPE WIDTH THICKNESS
SIDEWALK TYPE WIDTH THICKNESS
CULVERT TYPE DIA LENGTH

WATER MAIN SIZE LOCATION
SAN SEWER SIZE % GR LOC
SAN MH CAST ELEV INV ELEV
SAN CONN SIZE LOC DEPTH
STORM SEWER SIZE % GR LOC
STORM MH CAST ELEV INV ELEV
PAVT TYPE GRADE CURBS
GAS LINE LOC SIZE PRESSURE
SEPTIC TANK SIZE LOC
WELL LOCATION

Grading Plan Approved as shown and/or noted
THOMAS P. GILLES, P.E.
Lake County Engineer
By TPG Date 5 Jun 72

"AS BUILT" CERTIFICATION

I, HEREBY CERTIFY THAT THE CIRCLED GRADES ARE EXISTING FINISH GRADES CHECKED IN FIELD ON ____ ____ 19__ BY ____ ____ SURVEYING AND ARE CORRECT TO THE BEST OF MY KNOWLEDGE AND BELIEF

REGISTERED SURVEYOR NO

REVISIONS		
NO	DATE	BY
1		
2		
3		
4		
5		

PLAN PREPARED BY:
DEBEVEC-SALO & ASSOC, INC.
CIVIL ENGINEERS SURVEYORS NAME
130 E JACKSON ST PAINESVILLE, O. ADDRESS

DRAWN BY SMARTZ	SCALE 1"=40'	PHONE NO
CHK'D	DATE 5-31-72	DRAWING NO 3601-123
CREW CHIEF	JOB NO	