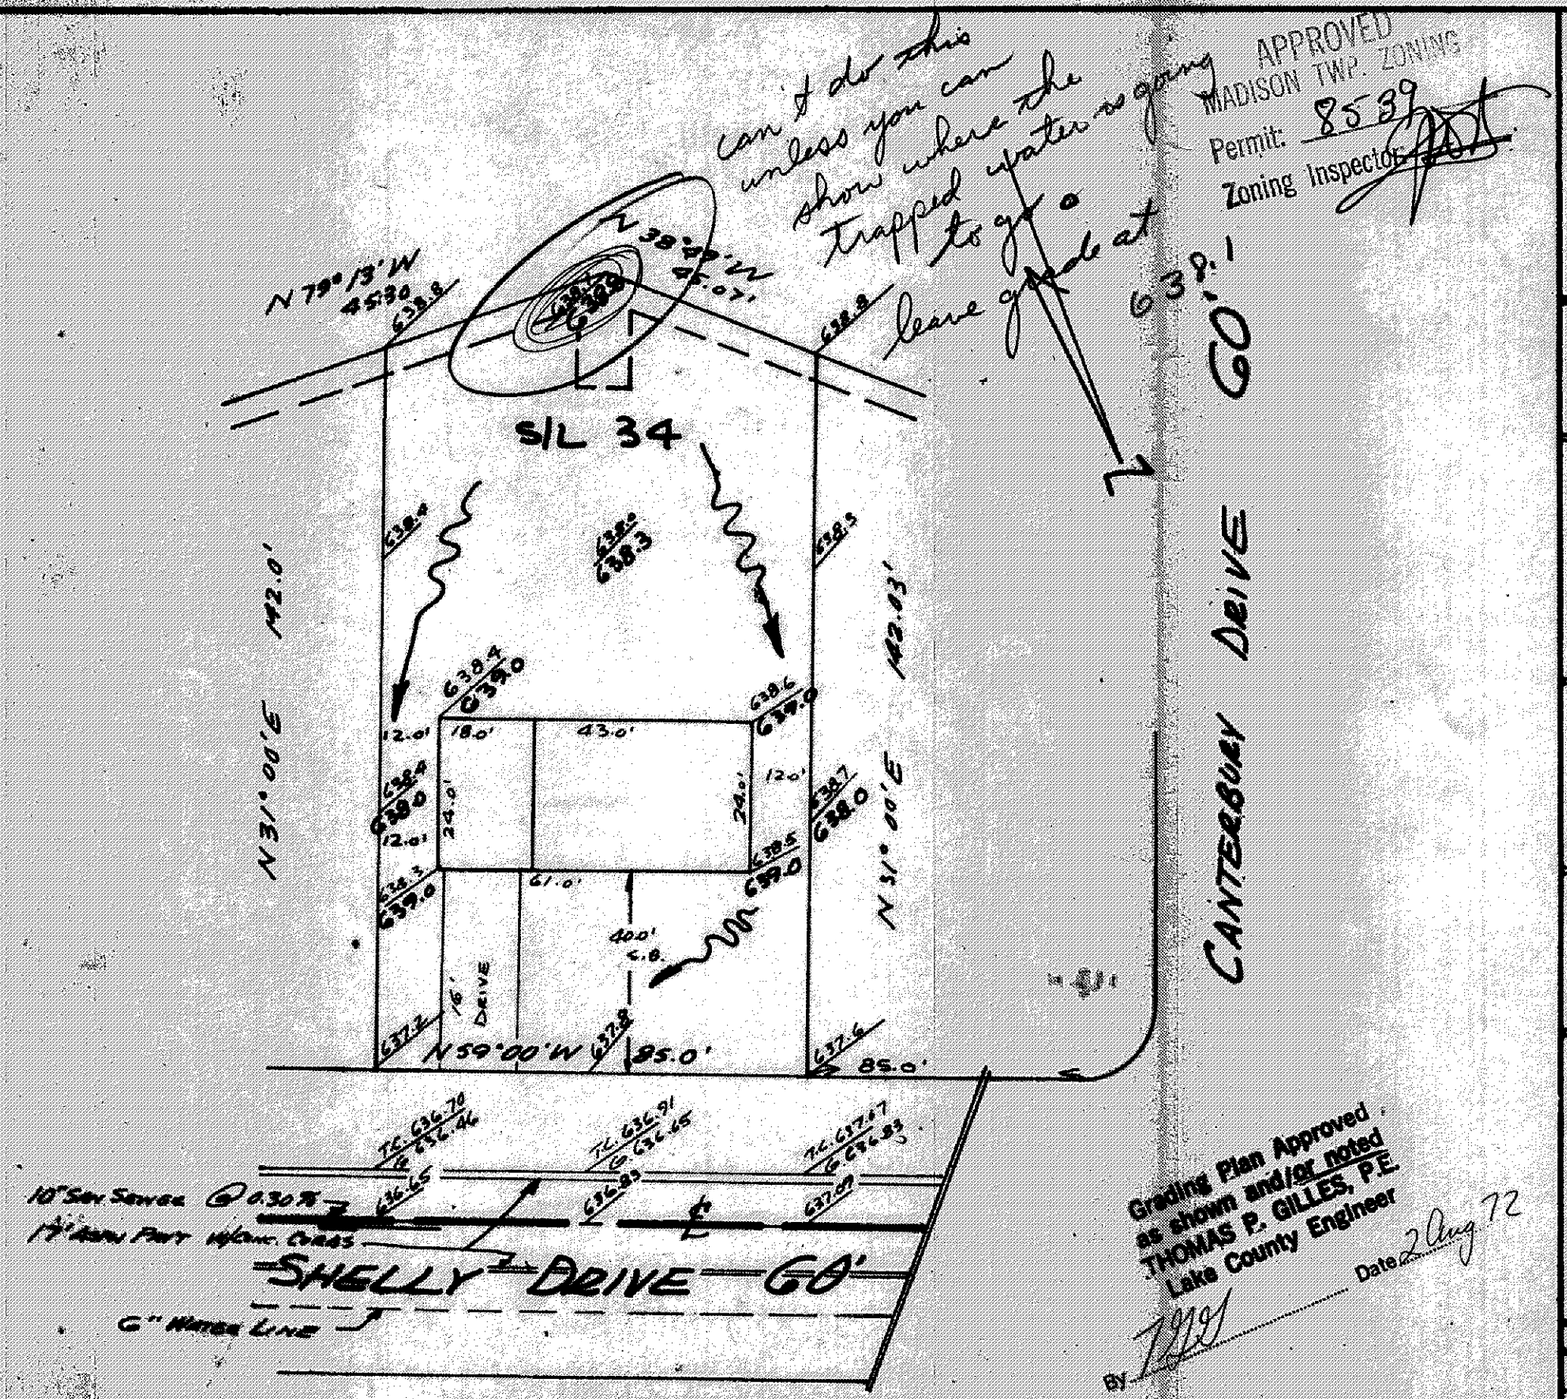

APPROVED
MADISON TWP. ZONING
Permit: 8539
Zoning Inspector

Grading Plan Approved as shown and/or noted
THOMAS P. GILLES, P.E.
Lake County Engineer
By [signature] Date 2 Aug 72

"AS BUILT" CERTIFICATION

I, HEREBY CERTIFY THAT THE CIRCLED GRADES ARE EXISTING FINISH GRADES CHECKED IN FIELD ON _____ 19__ BY _____ SURVEYING AND ARE CORRECT TO THE BEST OF MY KNOWLEDGE AND BELIEF

REGISTERED SURVEYOR _____ NO.

SITE PLAN

MADISON (TOWNSHIP) LAKE COUNTY, OHIO

for: HALLMARK BLDRS (CLIENT · OWNER)

ADDRESS STREET CITY ZIP

CHAPEL GROVE (RECORD SUBDIVISION)	LOT / TRACT
0 (VOLUME) / 14 (PAGE)	VOLUME / PAGE
34 (SUBLOT NO.) / SHELLY Dr (STREET)	PERM. PARCEL # / STREET

LEGEND

SANITARY MANHOLE
STORM MANHOLE
INLET OR CATCH BASIN
HYDRANT
EXISTING CONTOURS
PROPOSED CONTOURS
EXIST. ELEV. 100.0 / 100.0 PROP. ELEV.

WATER VALVE (GAS)
WATER METER (GAS)
AS BUILT ELEVATION 100
DIRECTION OF SURFACE DRAINAGE

REMARKS

ALL BOUNDARY DATA SHOWN WAS OBTAINED FROM (DEEDS, RECORDED SUBDIVISION PLAT, OR OTHER PUBLIC RECORDS)

DESIGN CERTIFICATION

THIS PLAT WAS PREPARED BY ME, AND IS CORRECT TO THE BEST OF MY KNOWLEDGE AND BELIEF.

NAME SURVEYOR REGISTRATION NO.

CHECK LIST

DIMENSIONS
BEARINGS
TIE TO NEAREST STREET
SUBLOT NO. PARCEL NO.
SURROUNDING OWNERS
BLDG DIMENSIONS FIN. GR.
BLDG TIES FLR GRADES
APRON: TYPE WIDTH THICKNESS
SIDEWALK: TYPE WIDTH THICKNESS
CULVERT TYPE DIA LENGTH

WATER MAIN: SIZE LOCATION
SAN SEWER: SIZE % GR. LOC.
SAN. M.H.: CAST ELEV. INV. ELEV.
SAN. CONN: SIZE LOC. DEPTH
STORM SEWER: SIZE % GR. LOC.
STORM MH. CAST ELEV. INV. ELEV.
PAVT. TYPE GRADE CURBS
GAS LINE: LOC. SIZE PRESSURE
SEPTIC TANK: SIZE LOC.
WELL: LOCATION

RIVISIONS		
NO	DATE	BY
1		
2		
3		
4		
5		

PLAN PREPARED BY:

DEBEVEC-SALO & ASSOC, INC.
CIVIL ENGINEERS—SURVEYORS NAME
130 E. JACKSON ST PAINESVILLE, O.
ADDRESS

DRAWN BY [signature]	SCALE 1"=30'	PHONE NO.
CHK'D	DATE Jul 72	DRAWING NO. 3609
CREW CHIEF	APP'D	