SITE PLAN

Madison TOWNSHIP LAKE COUNTY, OHIO

for Hallmark Builders CLIENT OWNER

2160 St James St. Madison 44057 ADDRESS STREET CITY ZIP

Chapel Grove Sub. SUBDIVISION NAME

52 SUBLOT NO 40 VOL - PG 57 St. James STREET

LOT TRACT VOLUME PAGE PERM PARCEL # STREET

Grading Plan Approved as shown and/or noted
THOMAS P. GILLES, P.E.
Lake County Engineer
By JWK Date 9-10-73

APPROVED
MADISON TWP. ZONING
Permit: 8883
Zoning Inspector: OKB

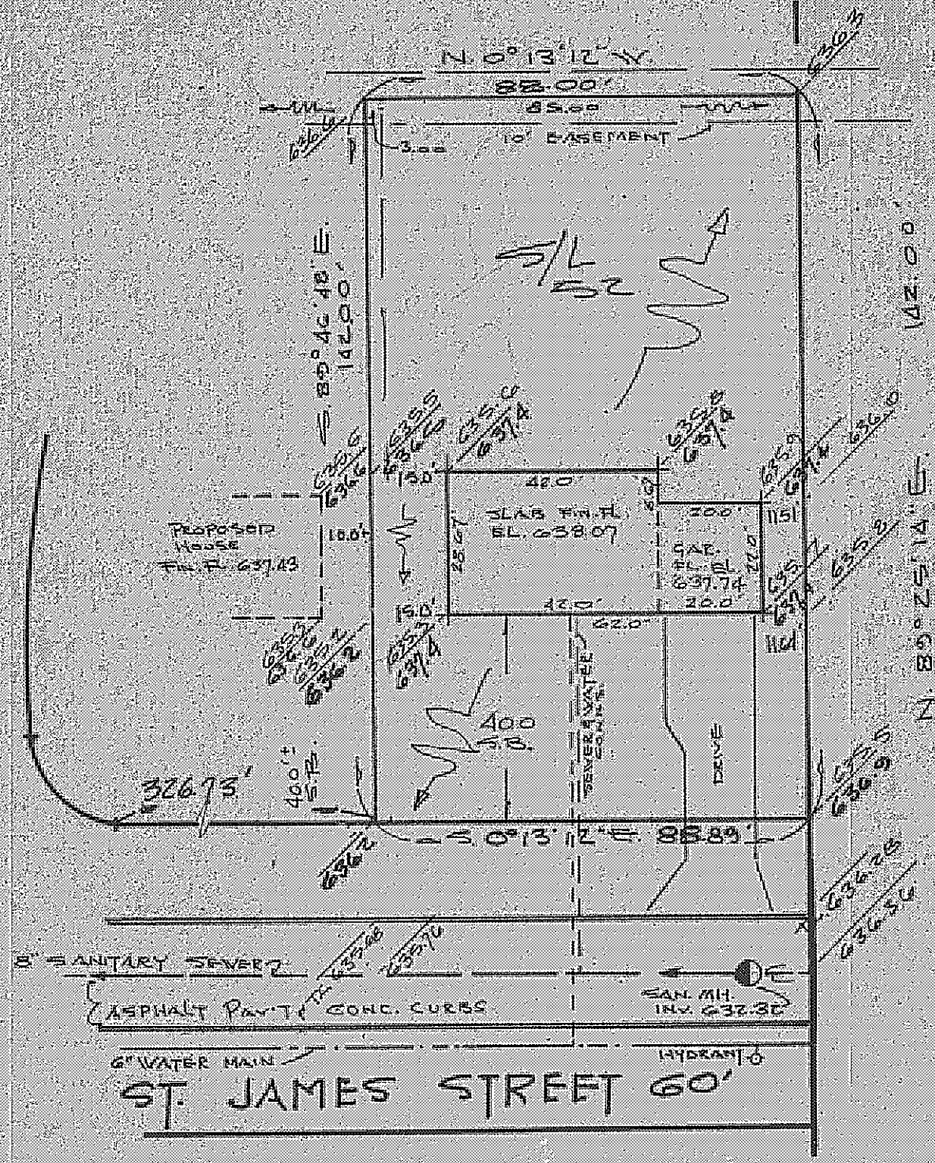

NORTH
Sc. 1" = 30'

LEGEND

- SANITARY MANHOLE
- STORM MANHOLE
- INLET OR CATCH BASIN
- HYDRANT
- EXISTING CONTOURS
- PROPOSED CONTOURS
- EXIST ELEV 100.0
- PROP ELEV
- WATER VALVE (GAS)
- WATER METER (GAS)
- AS BUILT ELEVATION
- INDICATES DIRECTION OF SURFACE DRAINAGE

REMARKS

ALL BOUNDARY DATA SHOWN WAS OBTAINED FROM (DEEDS RECORDED SUBDIVISION PLAT OR OTHER PUBLIC RECORDS)

DESIGN CERTIFICATION

THIS PLAT WAS PREPARED BY ME, AND IS CORRECT TO THE BEST OF MY KNOWLEDGE AND BELIEF.

Richard A. DeBevec PS# 5244
NAME SURVEYOR REGISTRATION NO

CHECK LIST

- DIMENSIONS
- BEARINGS
- TIE TO NEAREST STREET
- SUBLOT NO PARCEL NO
- SURROUNDING OWNERS
- BLDG DIMENSIONS FIN GR
- BLDG TIES FLR GRADES
- APRON TYPE WIDTH THICKNESS
- SIDEWALK TYPE WIDTH THICKNESS
- CULVERT TYPE DIA LENGTH
- WATER MAIN SIZE LOCATION
- SAN SEWER SIZE % GR LOC
- SAN M.H. CAST ELEV INV ELEV
- SAN CONN SIZE LOC DEPTH
- STORM SEWER SIZE % GR LOC
- STORM MH CAST ELEV INV ELEV
- PAVT TYPE GRADE CURBS
- GASLINE LOC SIZE PRESSURE
- SEPTIC TANK SIZE LOC
- WELL LOCATION

"AS BUILT" CERTIFICATION

I, HEREBY CERTIFY THAT THE CIRCLED GRADES ARE EXISTING FINISH GRADES CHECKED IN FIELD ON _____ 19__ BY SURVEYING AND ARE CORRECT TO THE BEST OF MY KNOWLEDGE AND BELIEF

_____
REG. NO.

REVISIONS		
NO	DATE	BY
1		
2		
3		
4		
5		

PLAN PREPARED BY:

DEBEVEC-SALO & ASSOC., INC. NAME

130 EAST JACKSON ST. PAINESVILLE ADDRESS

DRAWN BY WGB	SCALE 1"=30'	PHONE NO
CHK'D RAD	DATE 7/19/73	DRAWING NO 3609-52