SITE PLAN

MADISON TOWNSHIP LAKE COUNTY, OHIO

for HALLMARK BLDRS INC. CLIENT OWNER

ADDRESS STREET CITY ZIP

CHAPEL GROVE SUBD. RECORD SUBDIVISION "D" 14 PAGE

VOLUME 43 SHELLY DR STREET

SUBLOT NO. 43

LOT TRACT

VOLUME PAGE

PENN PARCEL # STREET

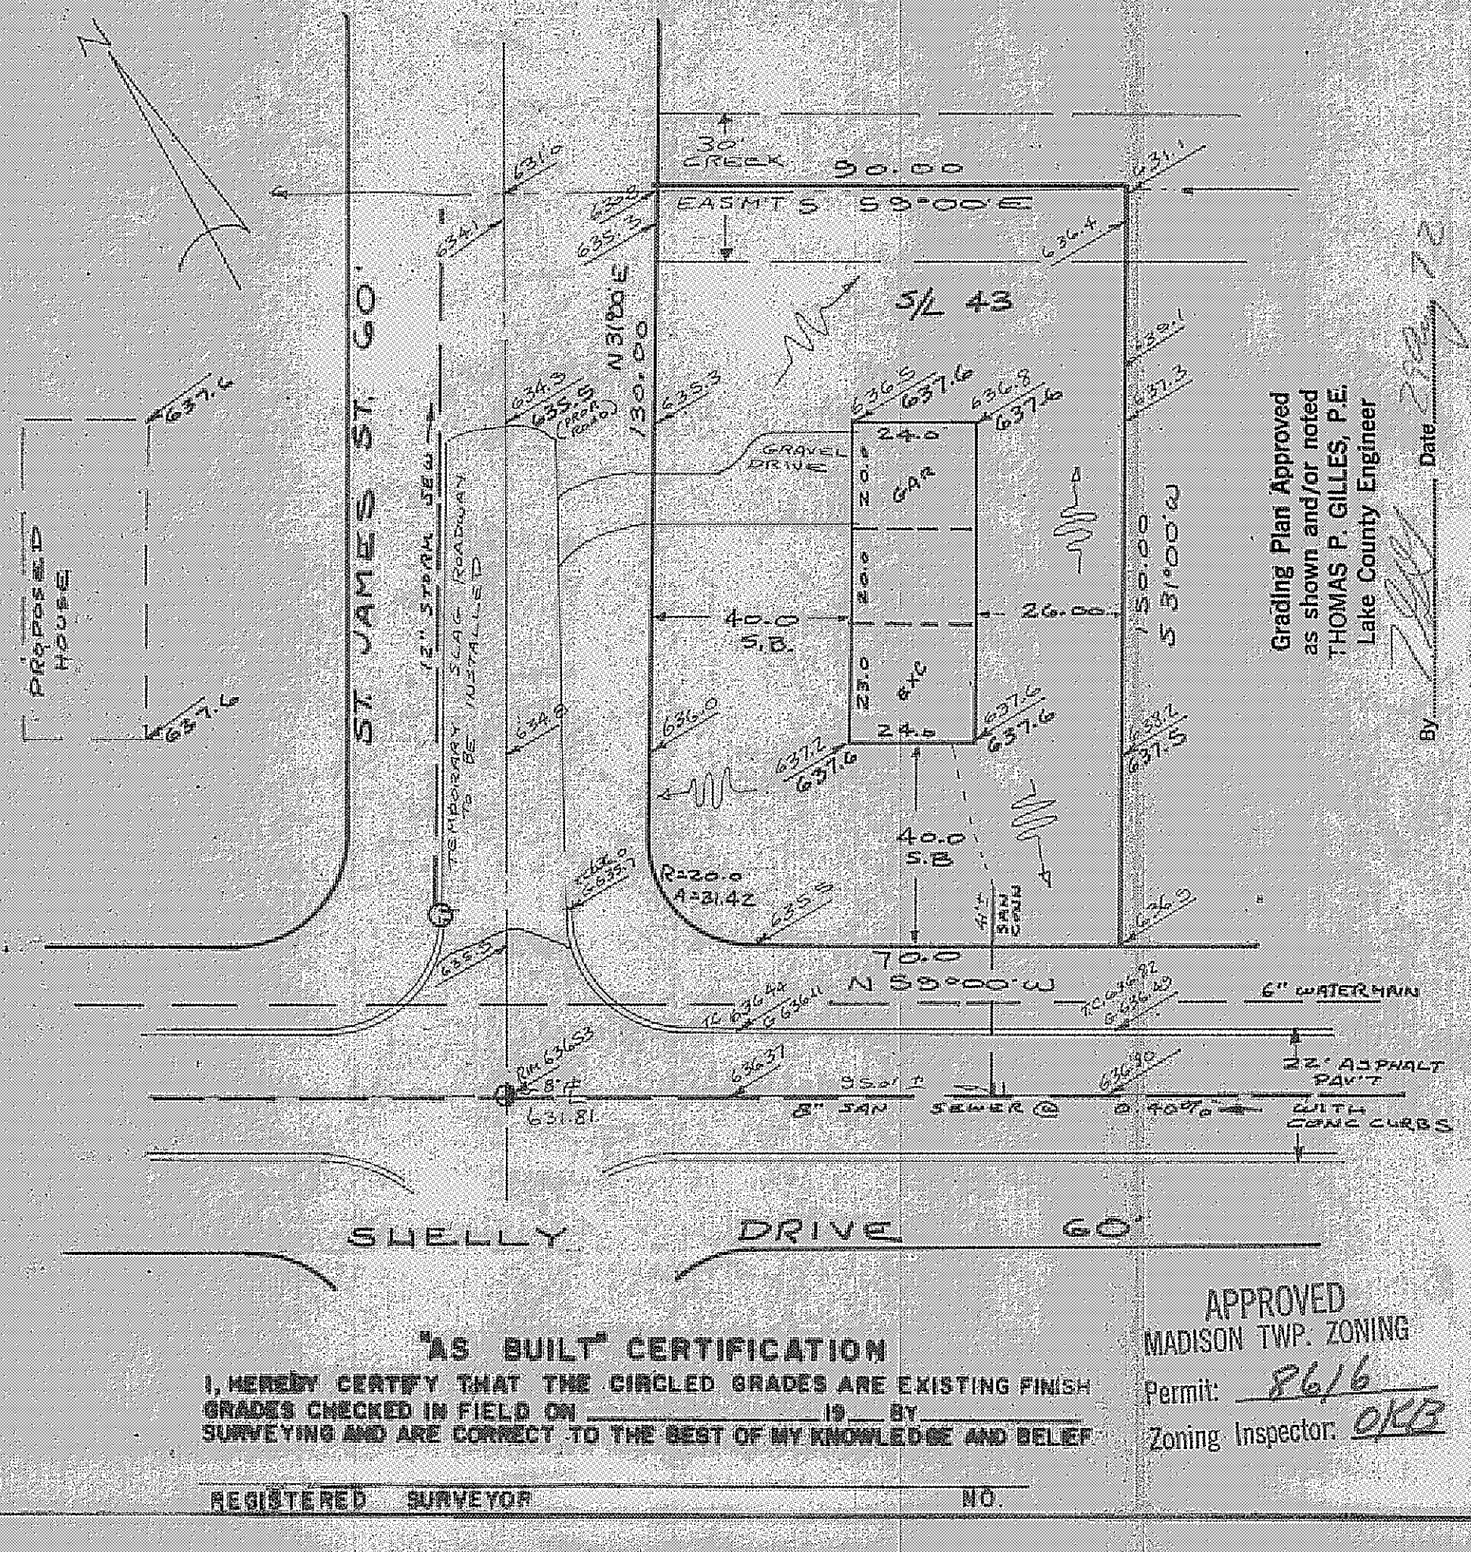

Grading Plan Approved as shown and/or noted
THOMAS P. GILLES, P.E.
Lake County Engineer
Date
By

LEGEND

SANITARY MANHOLE

STORM MANHOLE

INLET OR CATCH BASIN

HYDRANT

EXISTING CONTOURS

PROPOSED CONTOURS

EXIST. ELEV. 100.0

100.0 PROP. ELEV.

WATER VALVE (GAS)

WATER METER (GAS)

AS BUILT ELEVATION

DIRECTION OF SURFACE DRAINAGE

REMARKS

ALL BOUNDARY DATA SHOWN WAS OBTAINED FROM (DEEDS, RECORDED SUBDIVISION PLAT, OR OTHER PUBLIC RECORDS)

DESIGN CERTIFICATION

THIS PLAT WAS PREPARED BY ME, AND IS CORRECT TO THE BEST OF MY KNOWLEDGE AND BELIEF.

NAME SURVEYOR REGISTRATION NO. P.S. #5244

CHECK LIST

DIMENSIONS
BEARINGS
TIE TO NEAREST STREET
SUBLOT NO. PARCEL NO.
SURROUNDING OWNERS
BLDG DIMENSIONS FIN. GR.
BLDG TIES FLR GRADES
APRON: TYPE WIDTH THICKNESS
SIDEWALK: TYPE WIDTH THICKNESS
CULVERT TYPE DIA LENGTH

WATER MAIN SIZE LOCATION
SAN SEWER SIZE % GR. LOC.
SAN. M.H: CAST ELEV. INV. ELEV.
SAN. CONN: SIZE LOC. DEPTH
STORM SEWER: SIZE % GR. LOC.
STORM MH. CAST ELEV. INV. ELEV.
PAVT. TYPE GRADE CURBS
GAS LINE: LOC. SIZE PRESSURE
SEPTIC TANK SIZE LOC.
WELL: LOCATION

"AS BUILT" CERTIFICATION

I, HEREBY CERTIFY THAT THE CIRCLED GRADES ARE EXISTING FINISH GRADES CHECKED IN FIELD ON _____ 19__ BY _____ SURVEYING AND ARE CORRECT TO THE BEST OF MY KNOWLEDGE AND BELIEF

REGISTERED SURVEYOR NO.

APPROVED
MADISON TWP. ZONING
Permit: 8616
Zoning Inspector: OKB

REVISIONS		
NO	DATE	BY
1		
2		
3		
4		
5		

PLAN PREPARED BY:

DEBEVEC-SALO & ASSOC, INC.
CIVIL ENGINEERS-SURVEYORS NAME
180 E. JACKSON ST PAINESVILLE, O. ADDRESS

DRAWN BY RJB	SCALE 1"=30'	PROJECT NO.
CHK'D	DATE 8/17/72	DRAWING NO. 3609-43
CREW CHIEF	D.P.O.	